-Y4CD-

DITCH LEGEND	
RIGHT DITCH	----------
LEFT DITCH	—·—·—

PROJECT REFERENCE NO.	SHEET NO.
U-2579B	64

ROADWAY DESIGN ENGINEER

NORTH CAROLINA PROFESSIONAL SEAL 18494 ENGINEER ANTHONY AARON HOUSER

DocuSigned by: Anthony A. Houser 8/11/2014

HYDRAULICS ENGINEER

NORTH CAROLINA PROFESSIONAL SEAL 9334 ENGINEER HENRY WELLS JR.

DocuSigned by: W. Henry Wells Jr. 8/12/2014

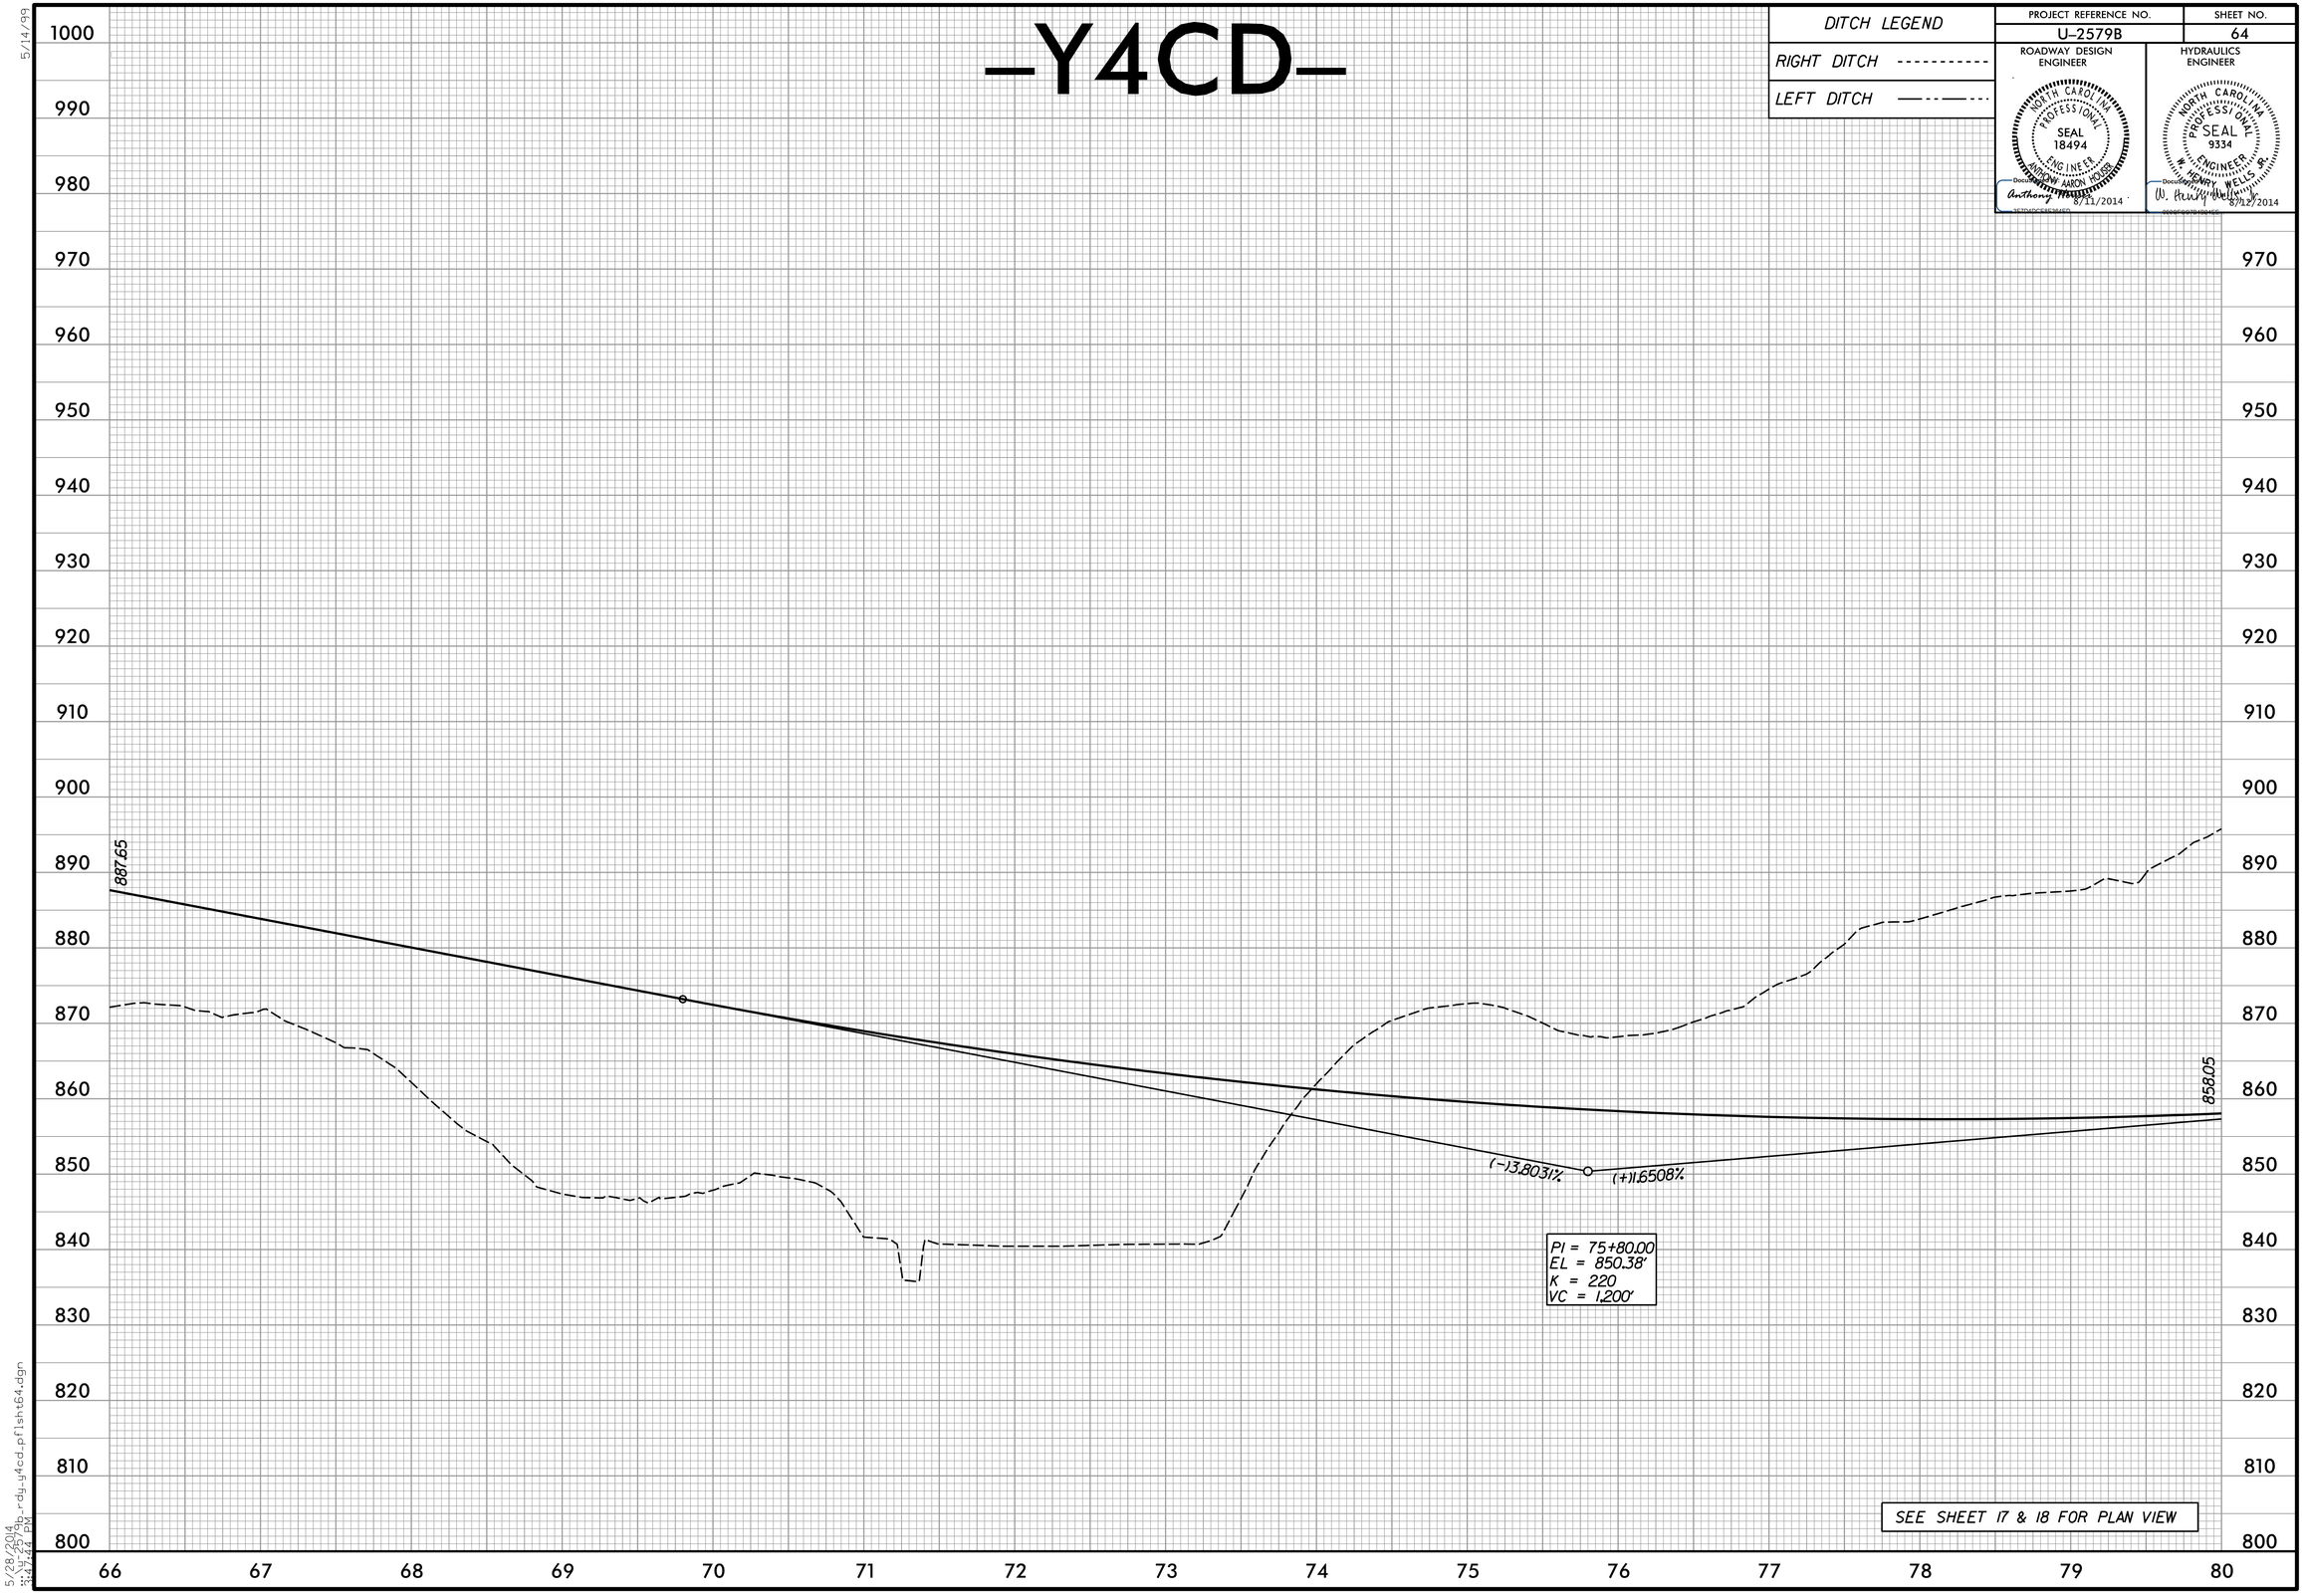

5/14/99

5/28/2014
12:20:10 PM
s:\rdy\y4cd_pflsht64.dgn
3:17:44 PM