DITCH LEGEND
RIGHT DITCH ----------
LEFT DITCH —·—·—

PROJECT REFERENCE NO.	SHEET NO.
U-2579B	67

ROADWAY DESIGN ENGINEER
NORTH CAROLINA PROFESSIONAL SEAL 18494 ENGINEER ANTHONY AARON HOUSER
Anthony Houser 8/21/2014

HYDRAULICS ENGINEER
NORTH CAROLINA PROFESSIONAL SEAL 9334 ENGINEER W. HENRY WELLS JR.
W. Henry Wells Jr. 8/21/2014

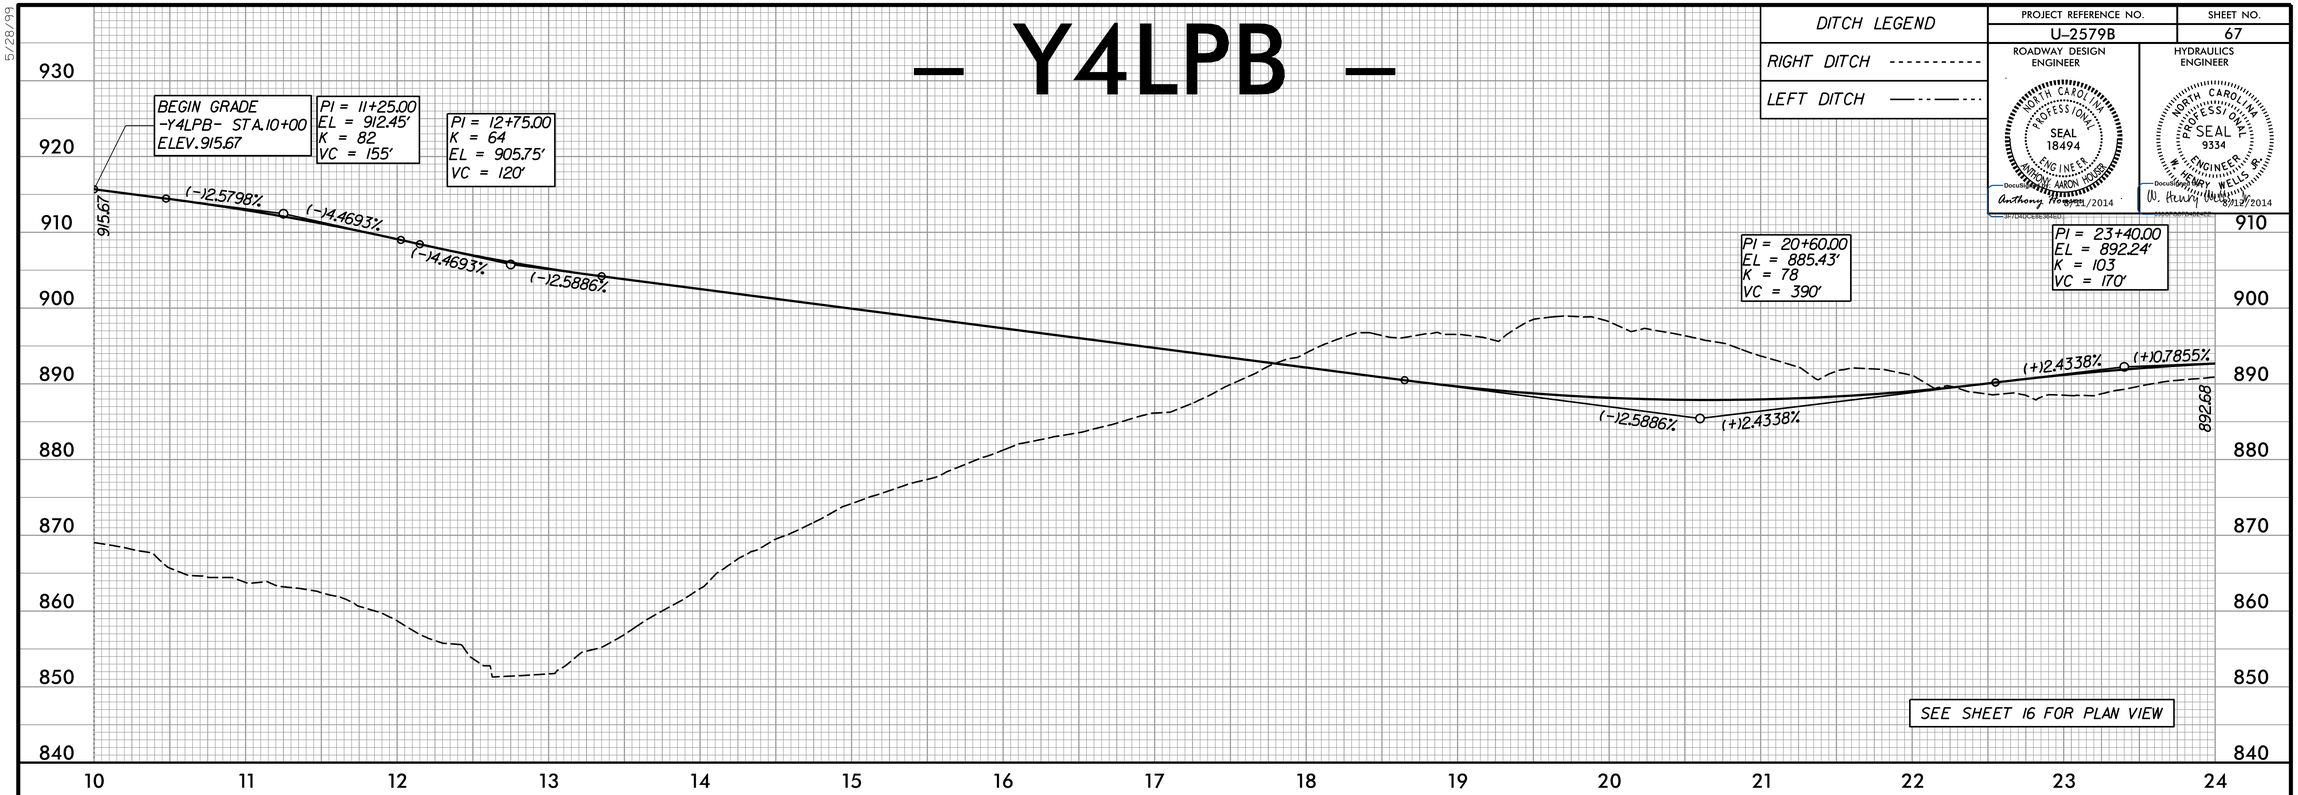

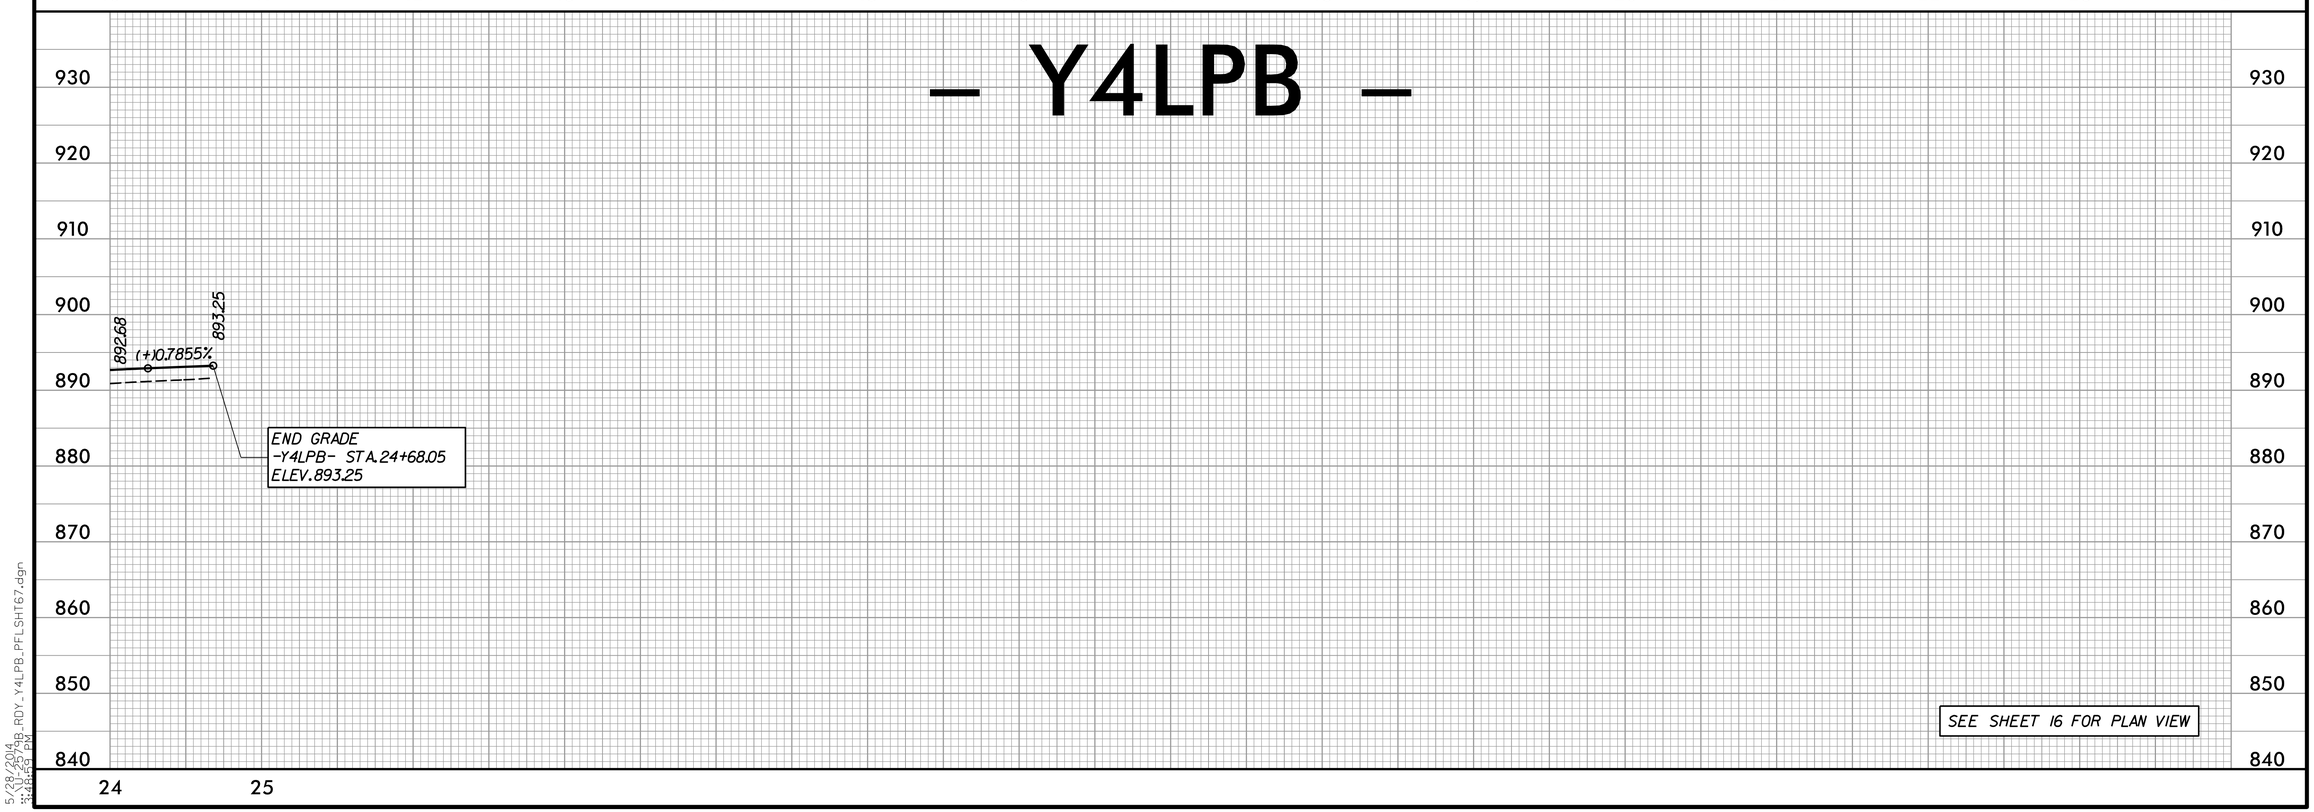

5/28/99

5/28/2014
3:18:59 PM
U:\2579B_RDY_Y4LPB_PFLSHT67.dgn