DITCH LEGEND	PROJECT REFERENCE NO.	SHEET NO.
RIGHT DITCH ----------	U-2579B	70
LEFT DITCH —·—·—	ROADWAY DESIGN ENGINEER	HYDRAULICS ENGINEER

NORTH CAROLINA PROFESSIONAL SEAL 18494 ENGINEER ANTHONY AARON HOUSER
DocuSigned by: Anthony Houser 8/21/2014

NORTH CAROLINA PROFESSIONAL SEAL 9334 ENGINEER W. HENRY WELLS JR.
DocuSigned by: W. Henry Wells Jr. 8/12/2014

– Y4RPA –

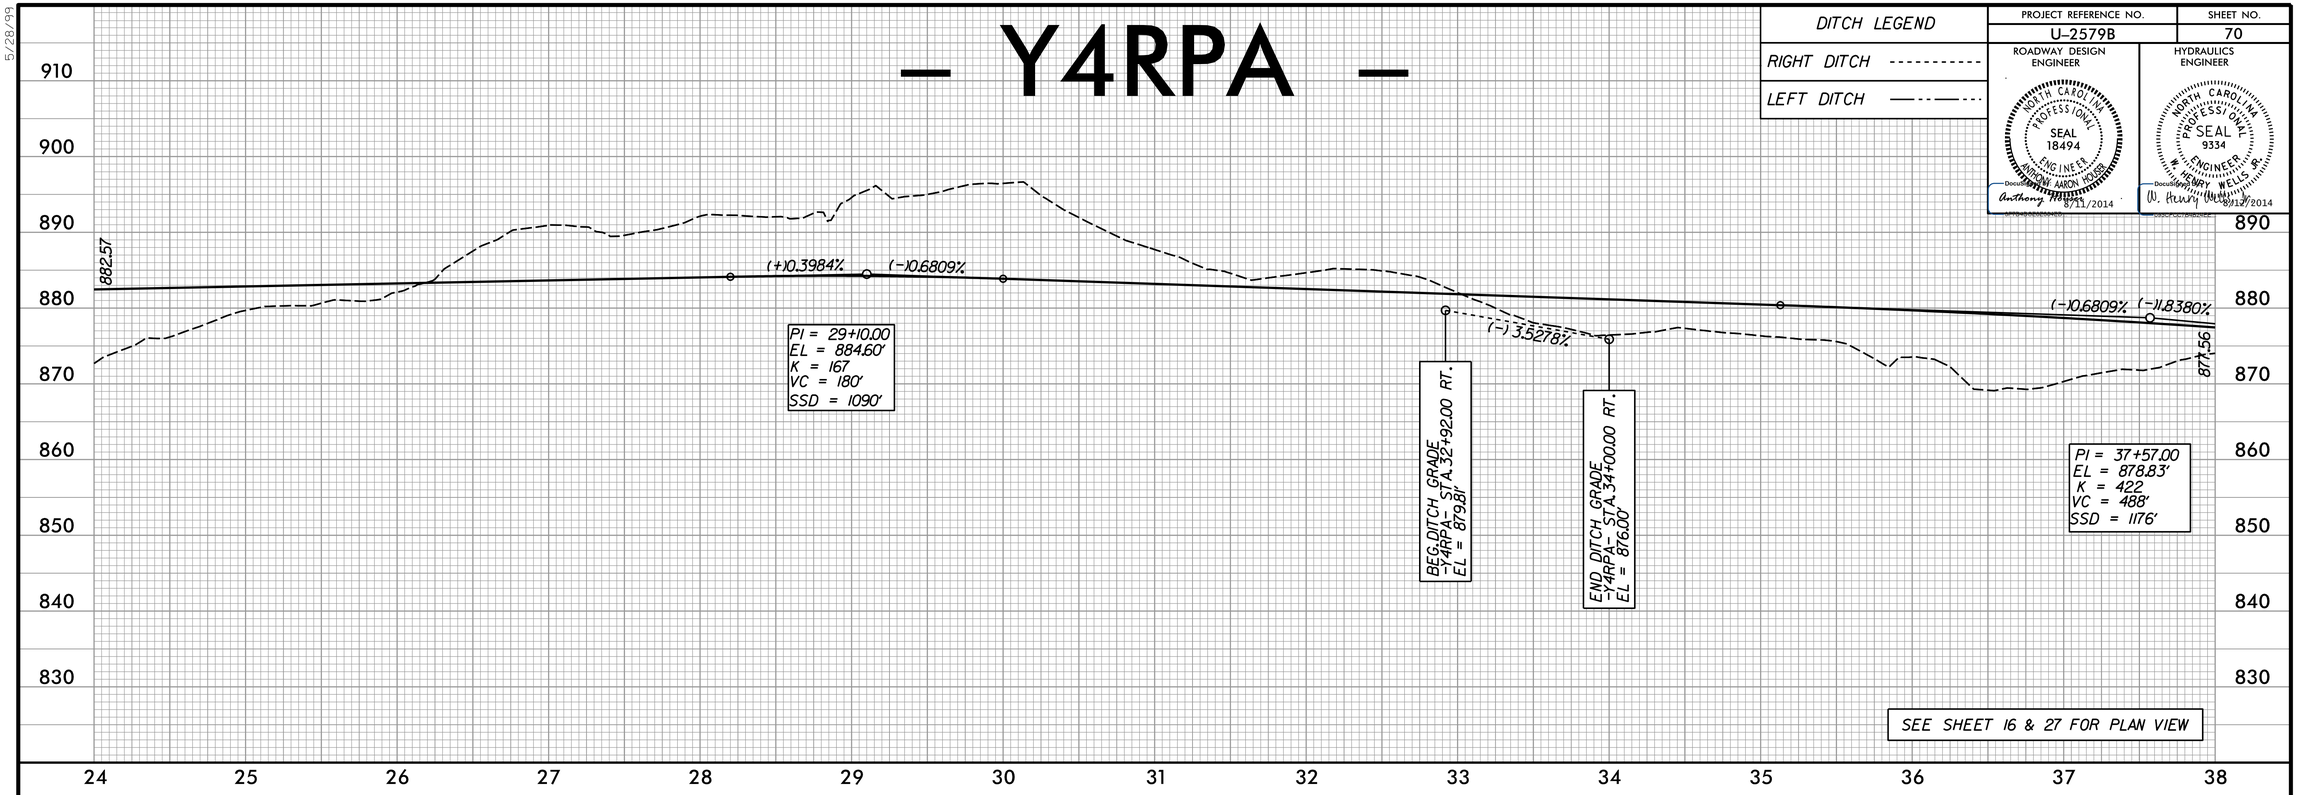

– Y4RPA –

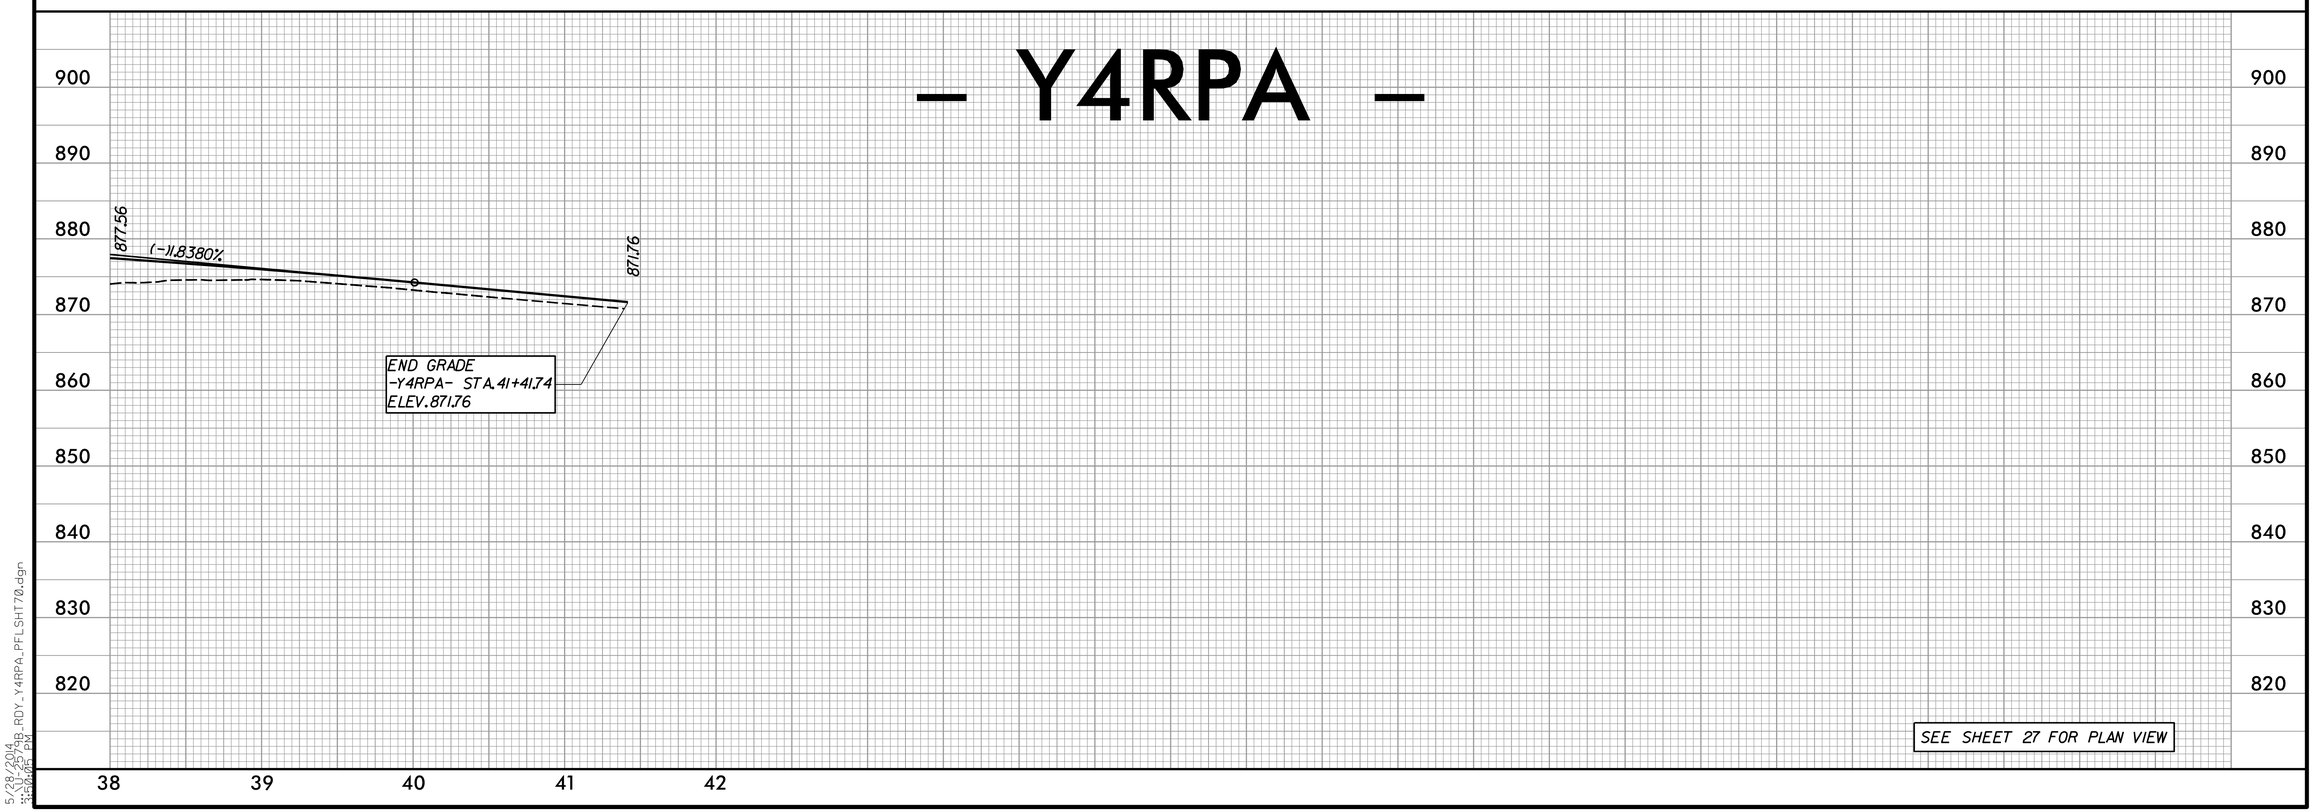

5/28/99

5/28/2014
3:30:05 PM
U:\2579B_RDY_Y4RPA_PFLSHT70.dgn