DITCH LEGEND	
RIGHT DITCH	----------
LEFT DITCH	—·—·—

PROJECT REFERENCE NO.	SHEET NO.
U-2579B	51

ROADWAY DESIGN ENGINEER: NORTH CAROLINA PROFESSIONAL SEAL 18494 ENGINEER ANTHONY AARON HOUSER — Anthony 8/11/2014

HYDRAULICS ENGINEER: NORTH CAROLINA PROFESSIONAL SEAL 9334 ENGINEER W. HENRY WELLS JR. — W. Henry Wells Jr. 8/12/2014

— Y4EB —

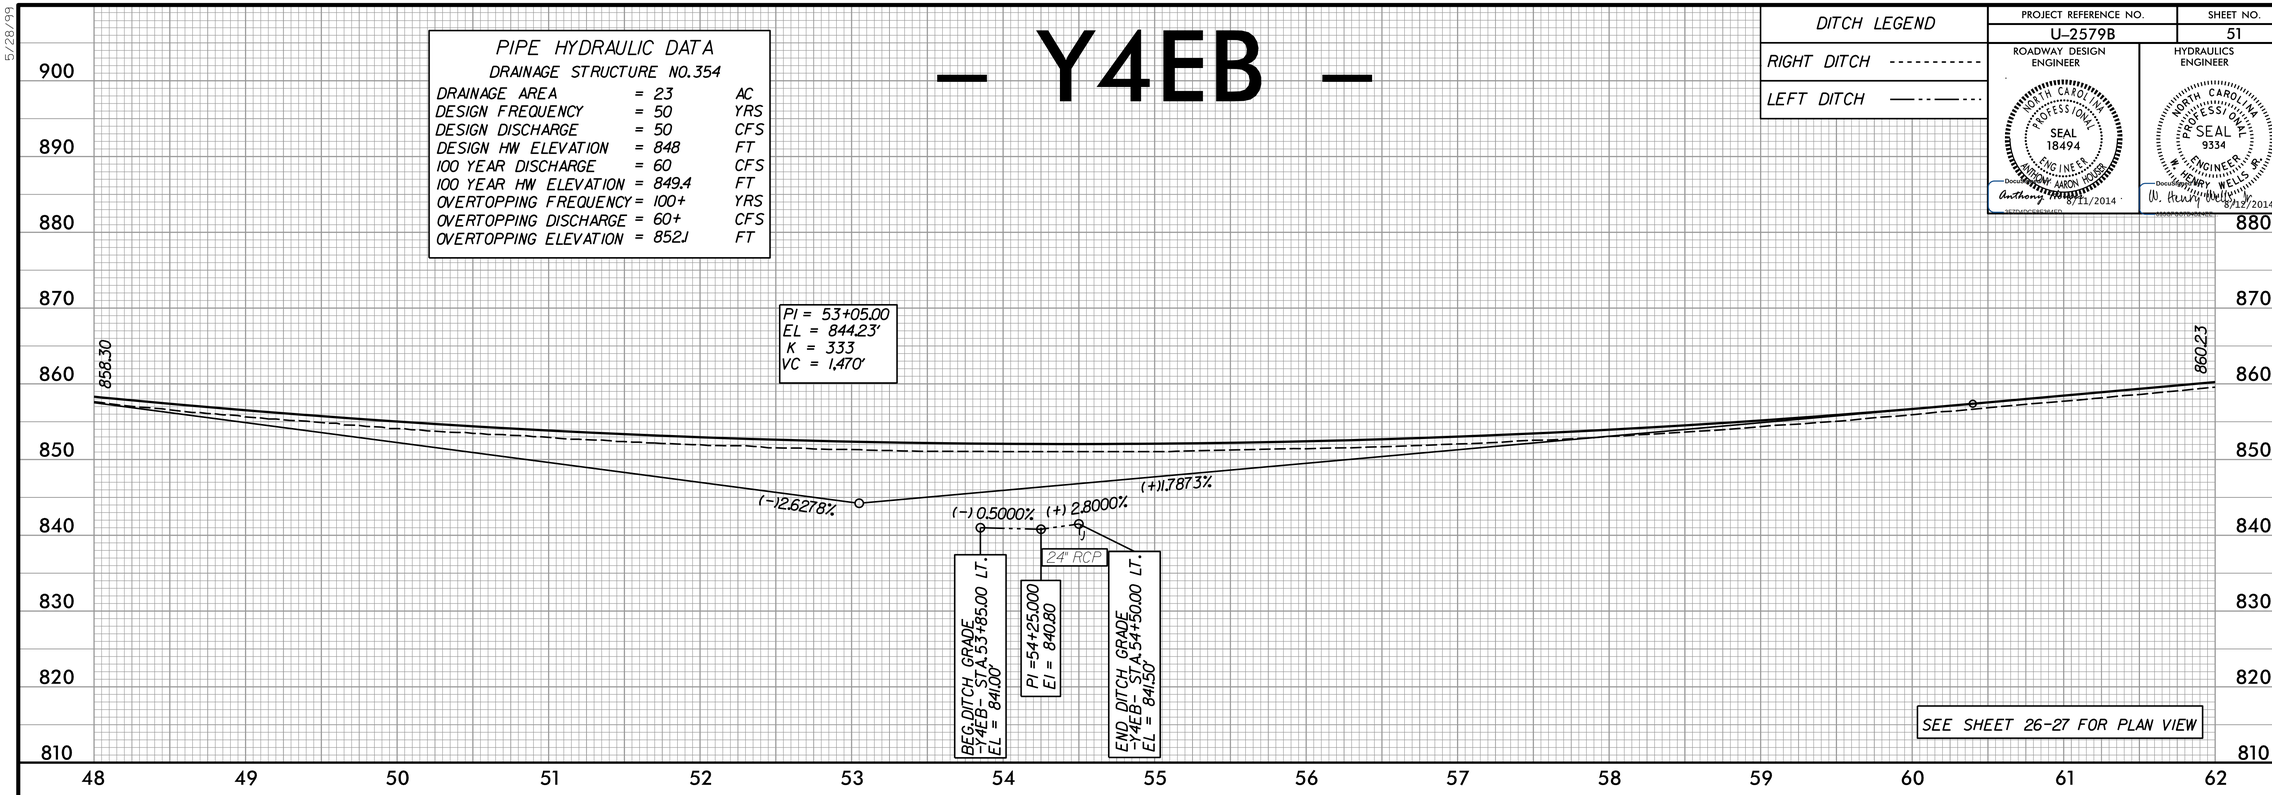

— Y4EB —

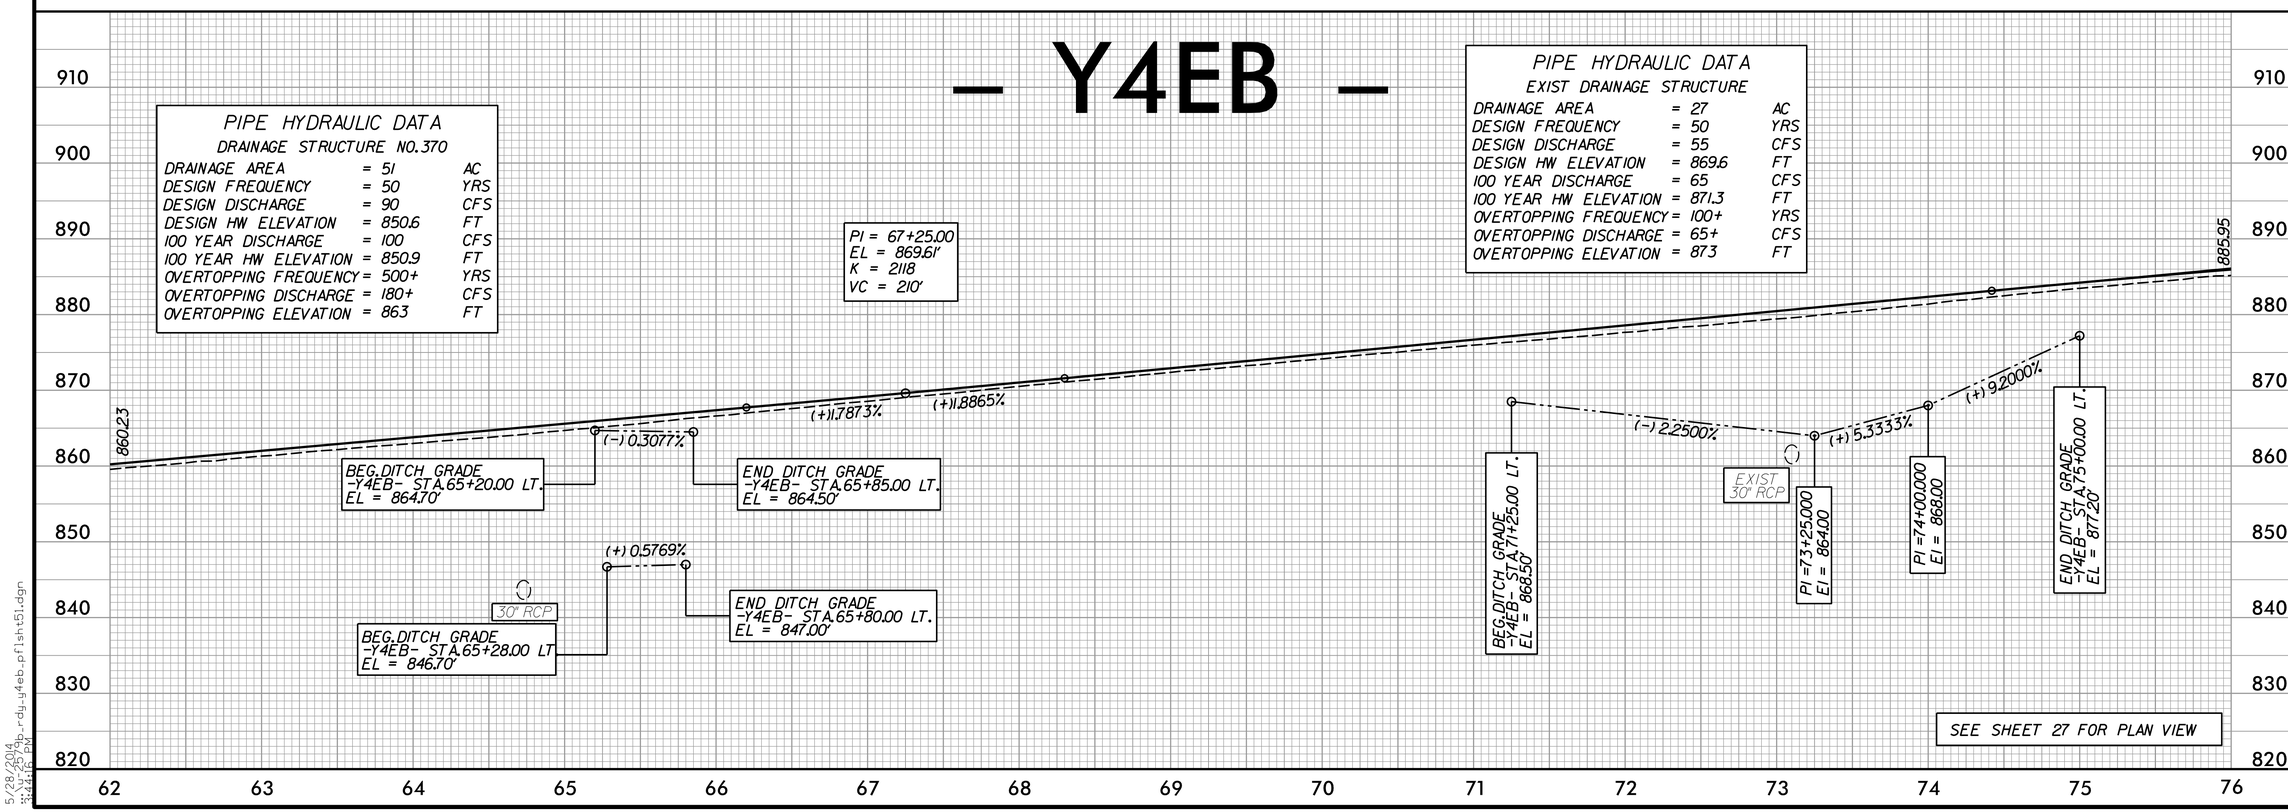

5/28/99

5/28/2014 3:41:16 PM u:\wp_rdy\y4eb.pflsh51.dgn