– Y1LPA –

DITCH LEGEND	
RIGHT DITCH	----------
LEFT DITCH	—··—··—

PROJECT REFERENCE NO.	SHEET NO.
U-2579B	45

ROADWAY DESIGN ENGINEER
NORTH CAROLINA PROFESSIONAL SEAL 18494 ENGINEER ANTHONY AARON HOUSER
DocuSigned by: Anthony Houser 8/11/2014

HYDRAULICS ENGINEER
NORTH CAROLINA PROFESSIONAL SEAL 9334 ENGINEER W. HENRY WELLS JR.
DocuSigned by: W. Henry Wells Jr. 8/12/2014

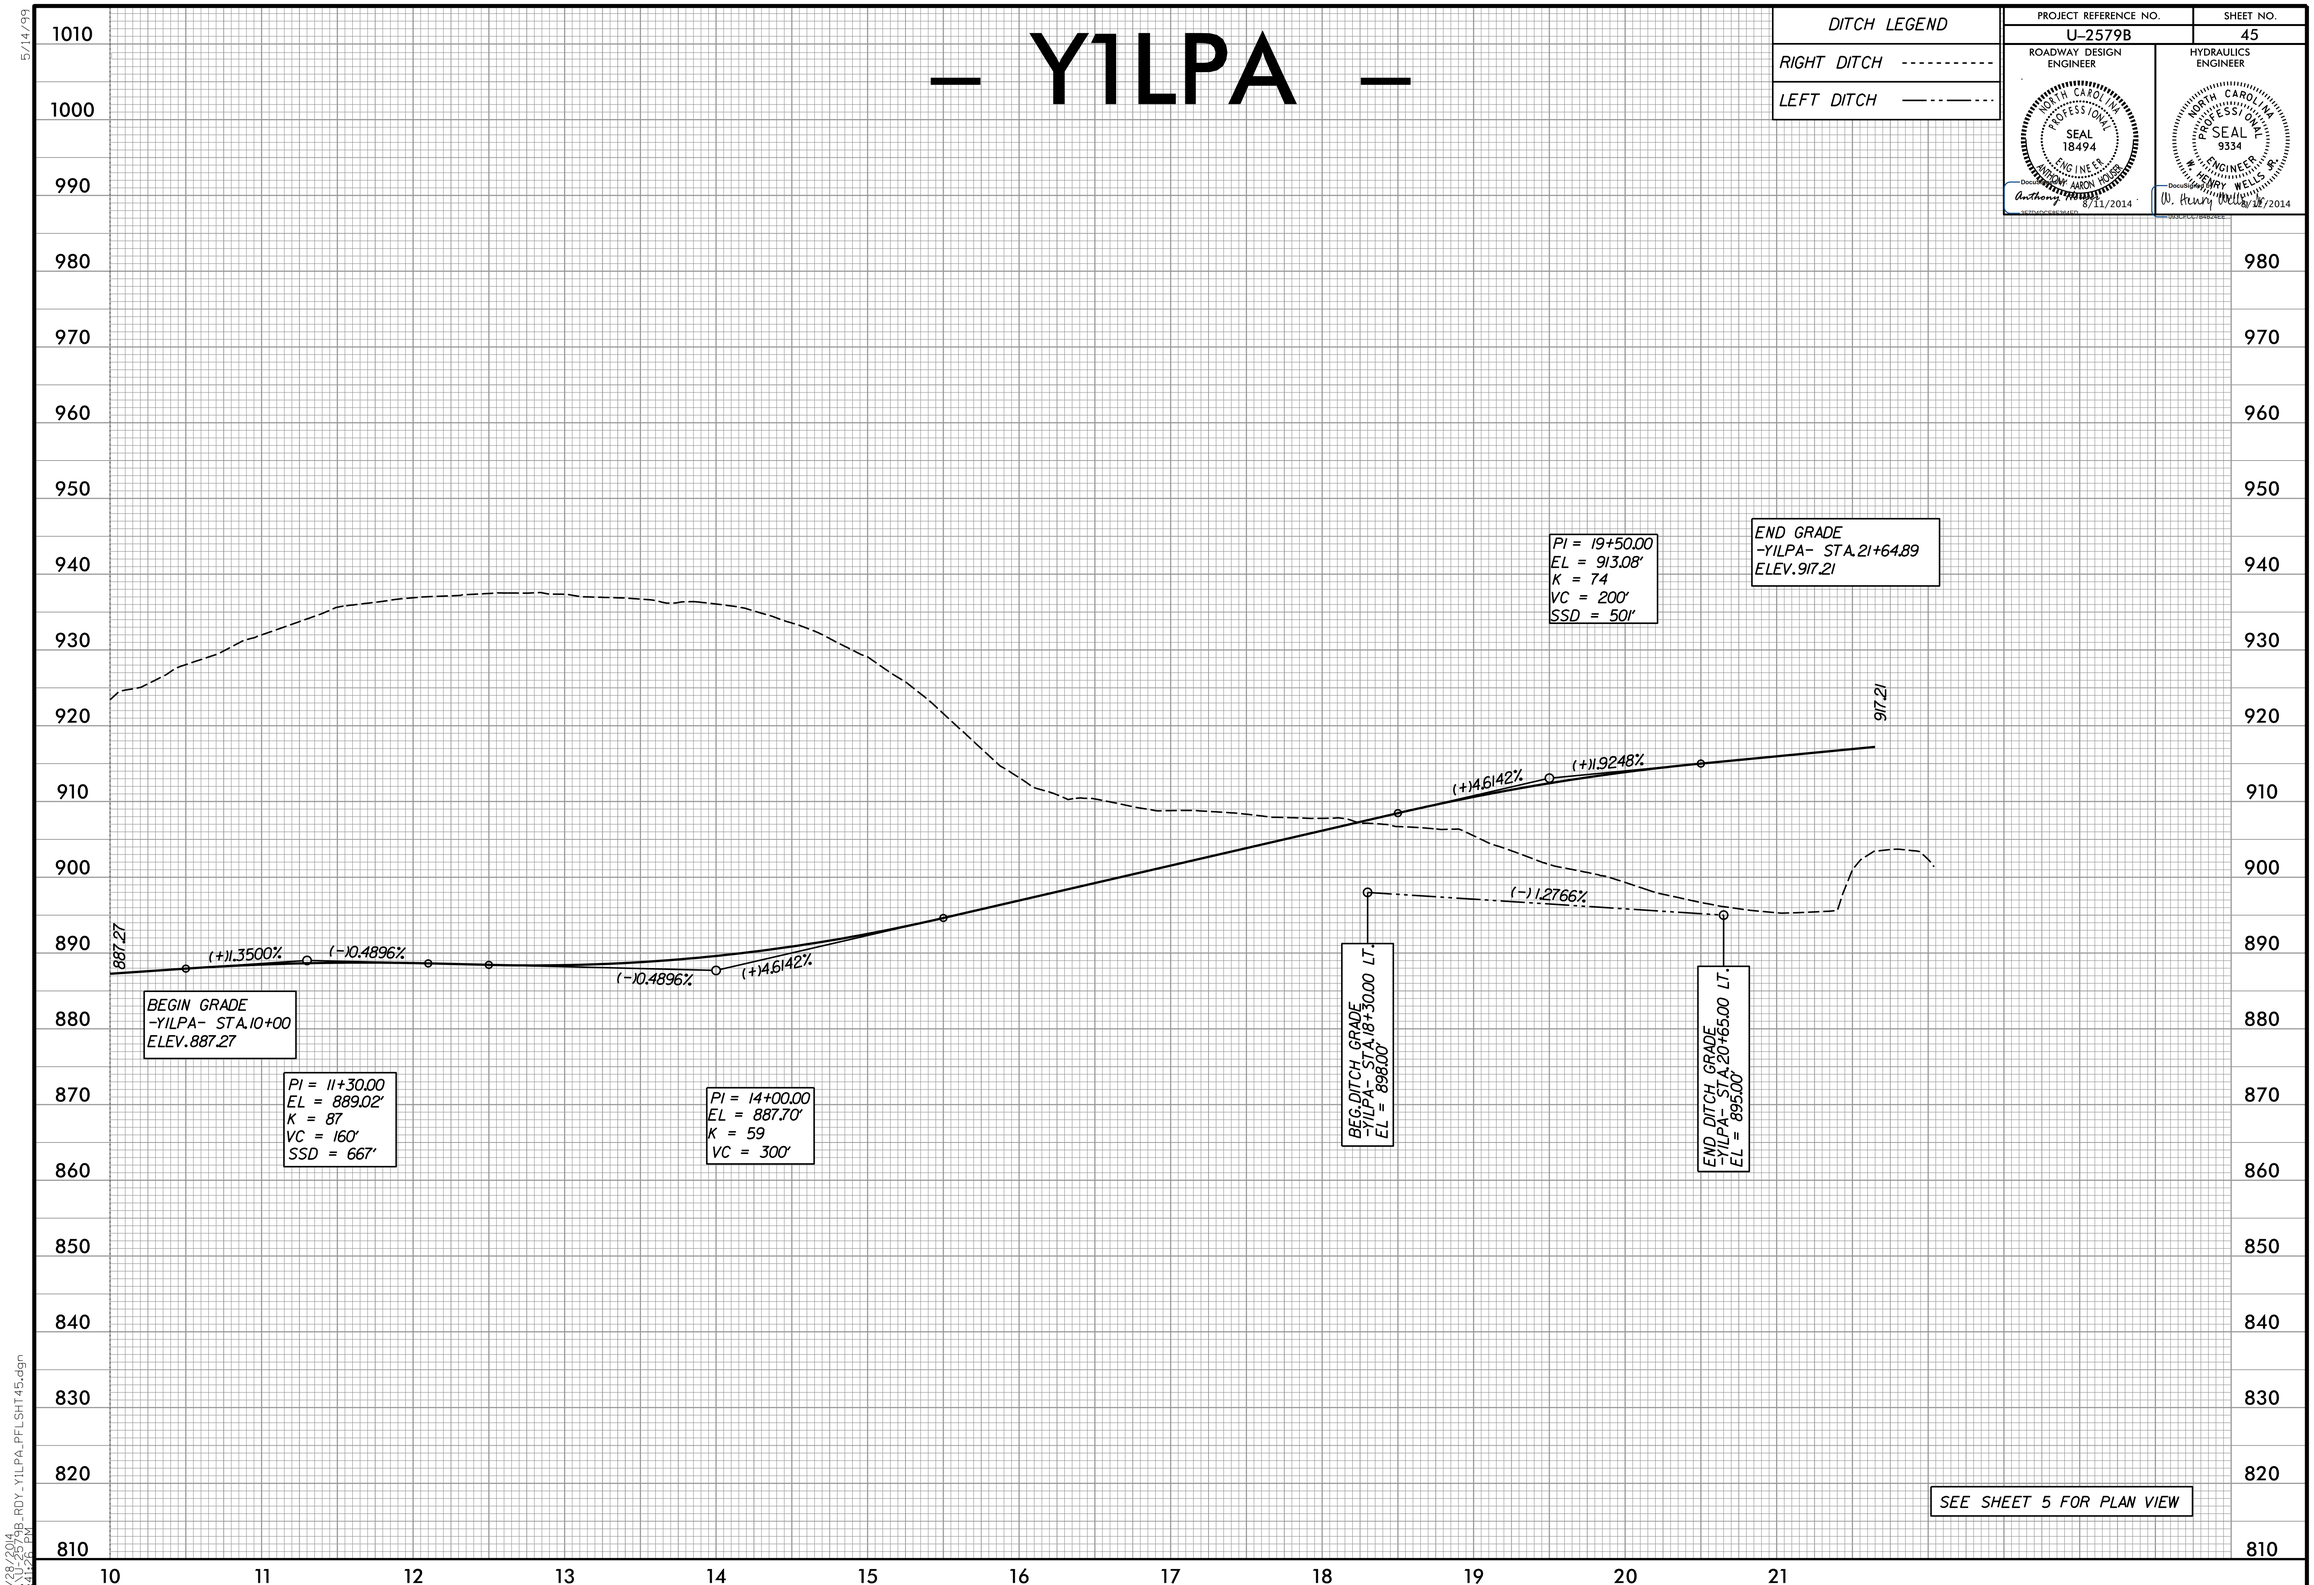

5/14/99

5/28/2014
U-2579B_RDY_Y1LPA_PFL_SHT45.dgn
3:41:26 PM