PROJECT REFERENCE NO.	SHEET NO.
U-2579B	26
R/W SHEET NO.	

ROADWAY DESIGN ENGINEER: NORTH CAROLINA PROFESSIONAL SEAL 18494 ENGINEER ANTHONY AARON HOSER — Anthony Hoser 8/21/2014

HYDRAULICS ENGINEER: NORTH CAROLINA PROFESSIONAL SEAL 9334 ENGINEER W. HENRY WELLS, JR. — W. Henry Wells, Jr. 8/22/2014

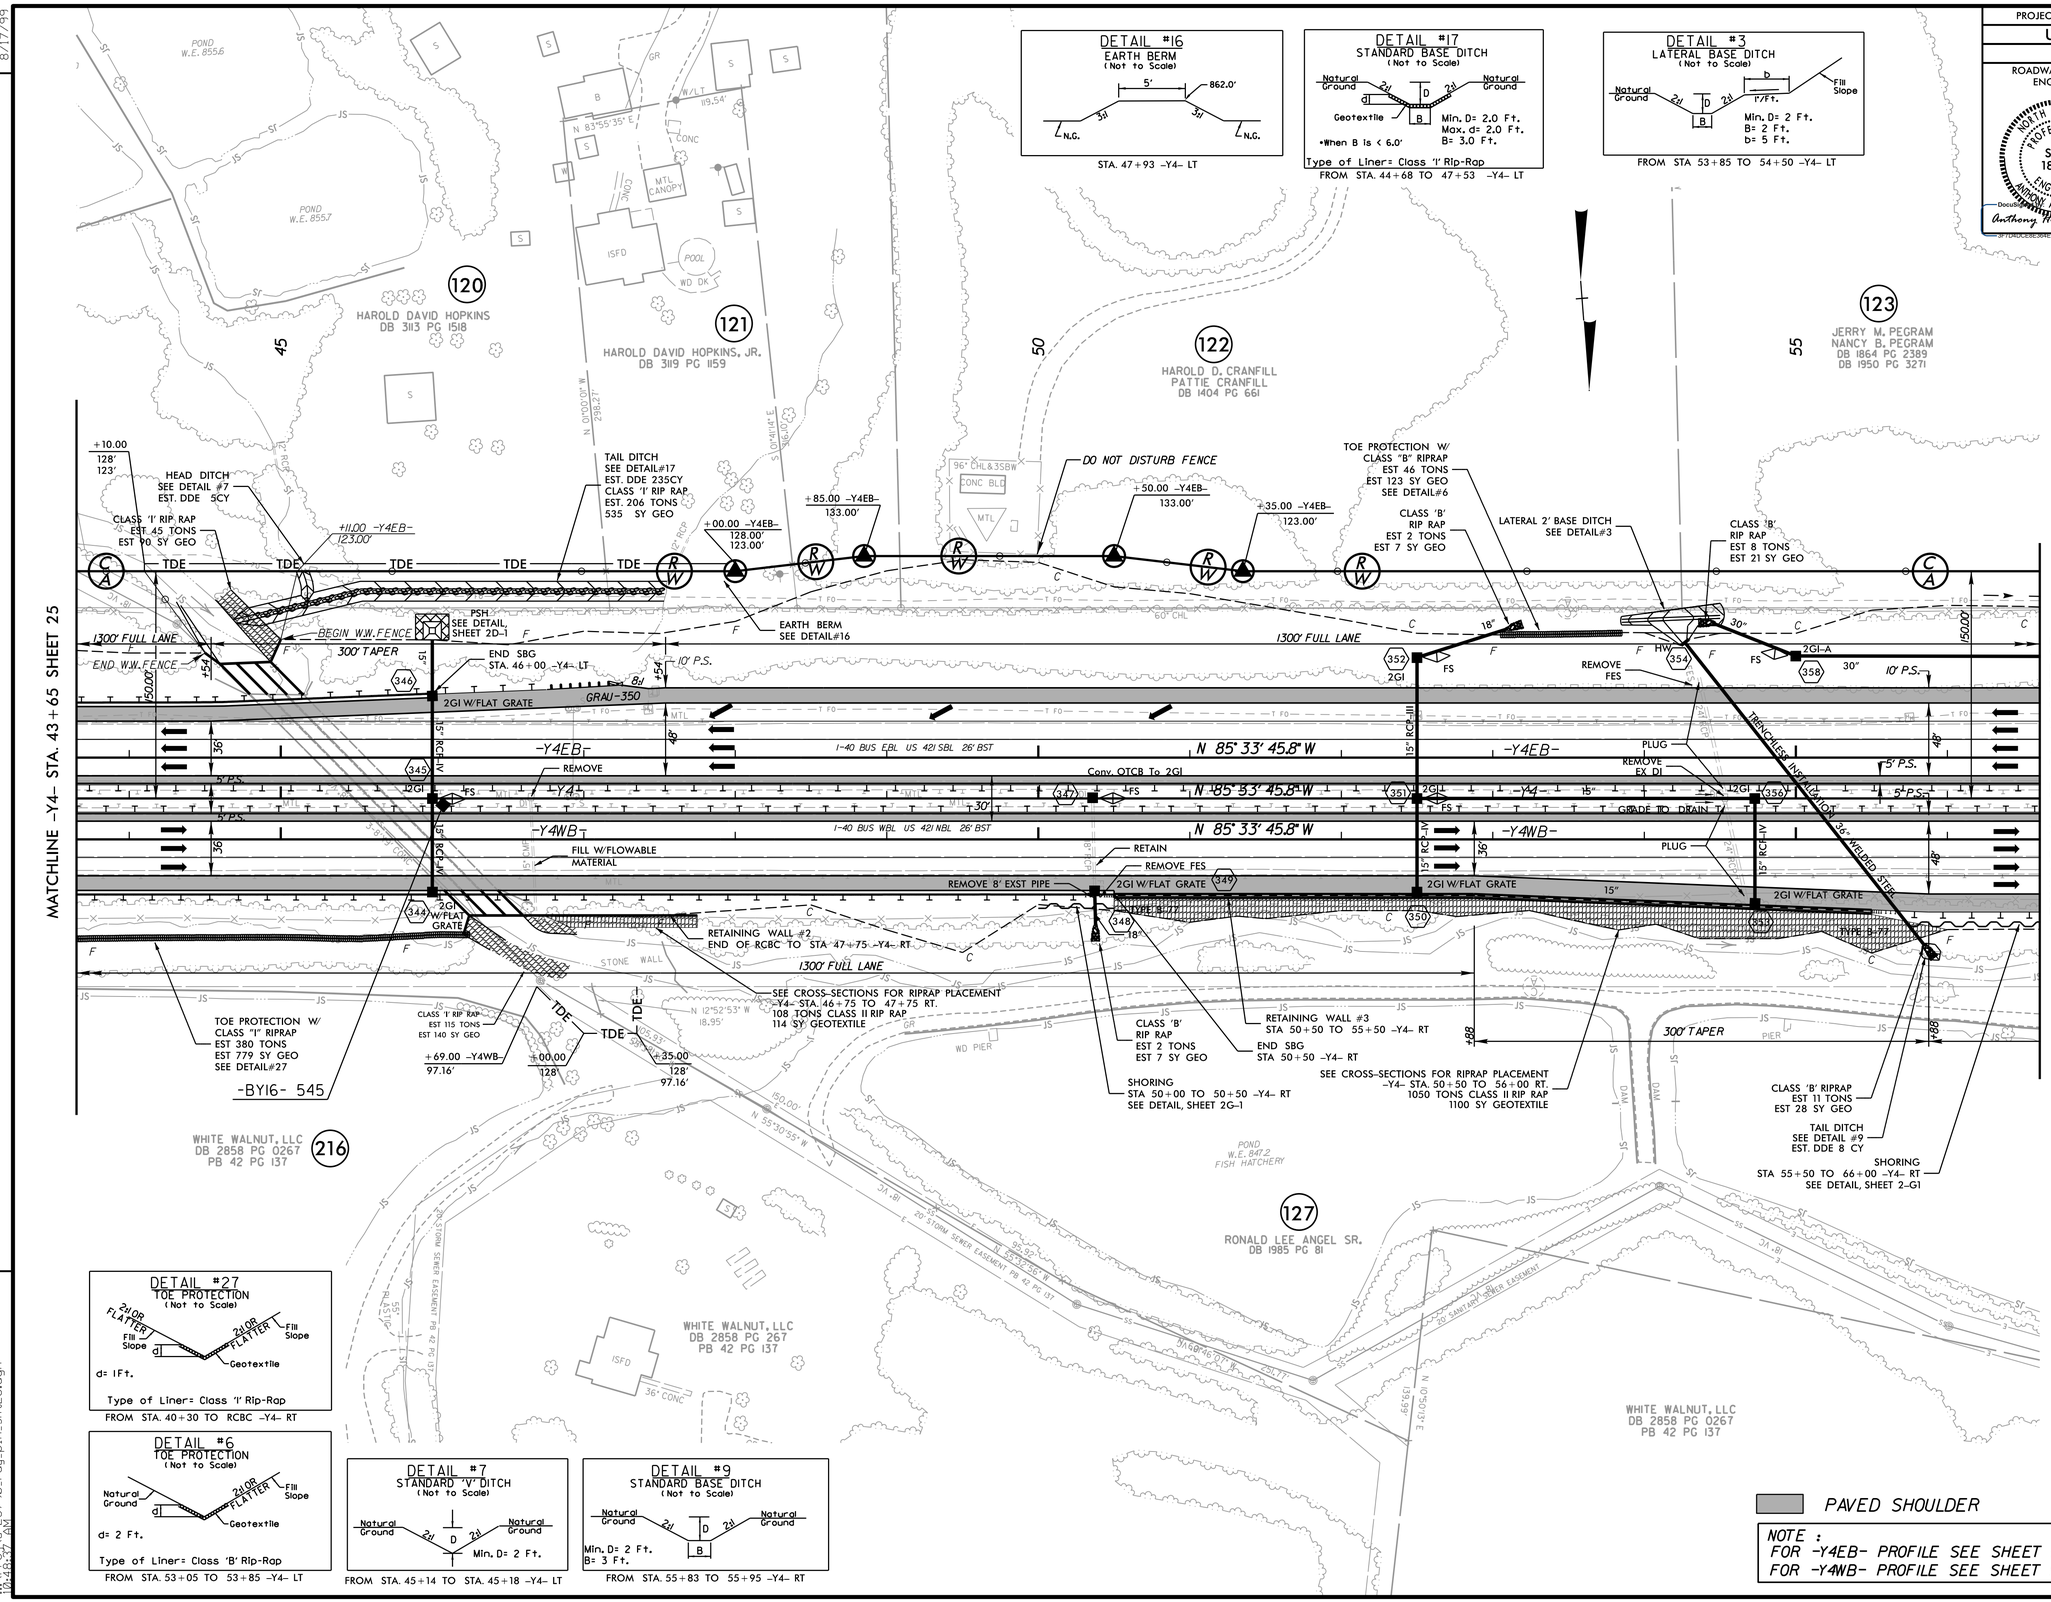

REVISIONS

8/17/99

8/1/2014
10:48:22 AM
u-2579b_rdy_pln_sht26.dgn