PROJECT REFERENCE NO.	SHEET NO.
U-2579B	4
R/W SHEET NO.	
ROADWAY DESIGN ENGINEER	HYDRAULICS ENGINEER

NORTH CAROLINA PROFESSIONAL SEAL 18494 ENGINEER ANTHONY AARON HOSER
DocuSigned by: Anthony Hoser 8/15/2014
NORTH CAROLINA PROFESSIONAL SEAL 9334 ENGINEER W. HENRY WELLS, JR.
DocuSigned by: W. Henry Wells, Jr. 8/15/2014

-L-

PIs Sta 451+66.55	PI Sta 458+53.53	PIs Sta 465+27.69
Θs = 4° 11' 32.5"	Δ = 21° 35' 01.1" (RT)	Θs = 4° 11' 32.5"
Ls = 420.00'	D = 1° 59' 46.9"	Ls = 420.00'
LT = 280.08'	L = 1,081.14'	LT = 280.08'
ST = 140.07'	T = 547.06'	ST = 140.07'
	R = 2,870.00'	
	SE = .07	

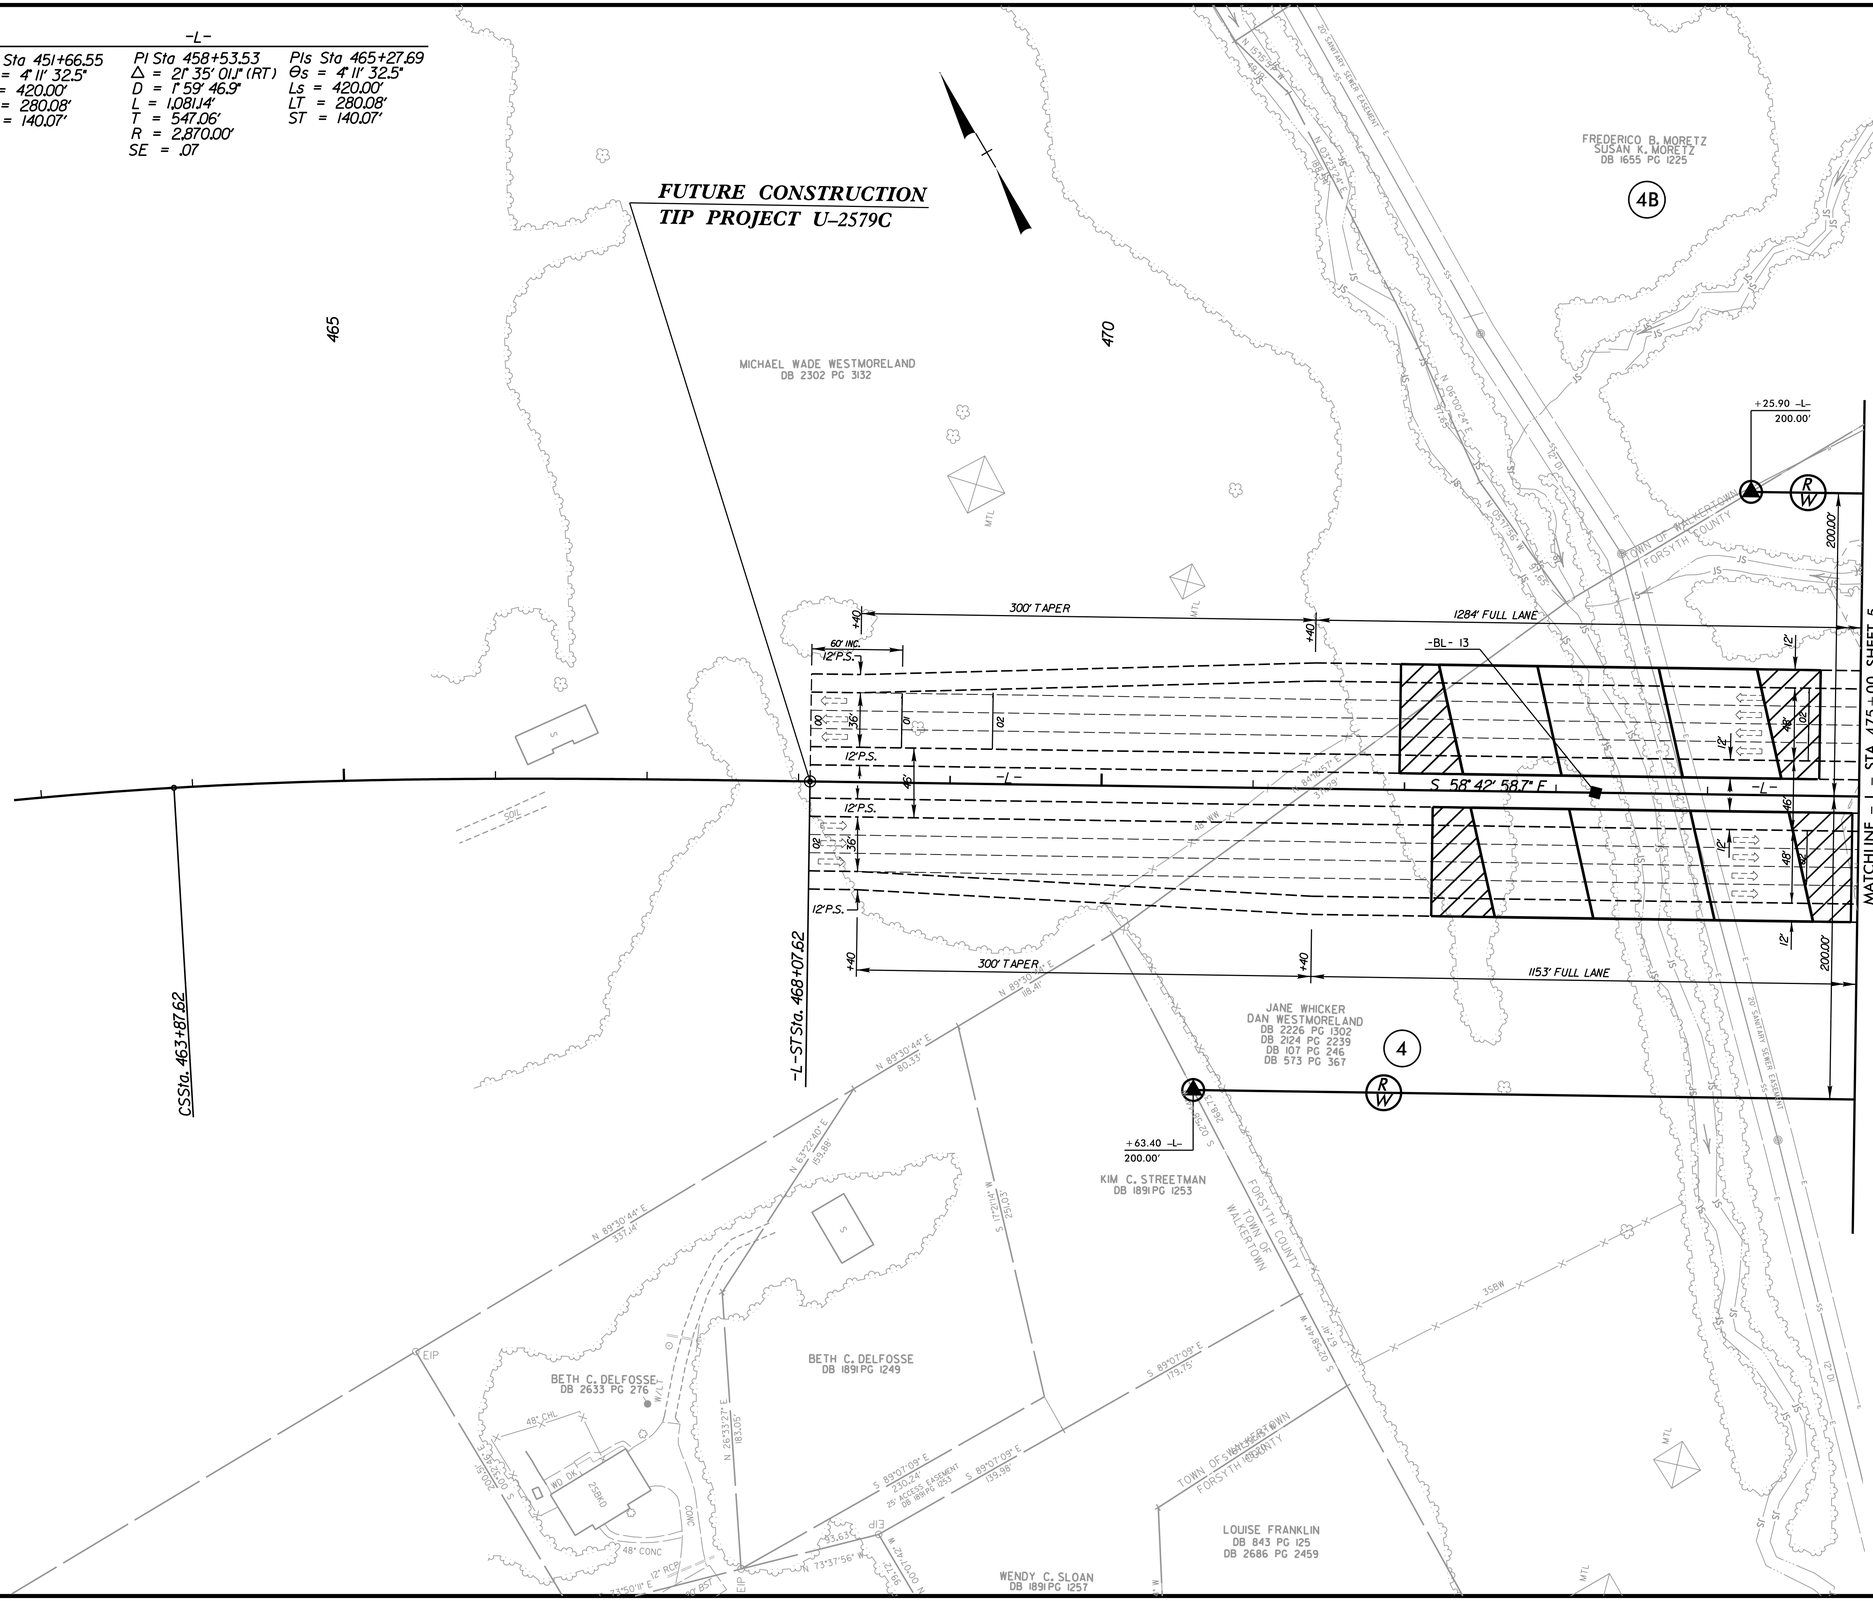

REVISIONS

8/17/99

7/16/2014
u-2579b_rdy_pln_sht4.dgn
3:18:42 PM