DITCH LEGEND	PROJECT REFERENCE NO.	SHEET NO.
RIGHT DITCH ----------	U-2579B	78
LEFT DITCH —·—·—	ROADWAY DESIGN ENGINEER	HYDRAULICS ENGINEER

NORTH CAROLINA PROFESSIONAL SEAL 18494 ENGINEER ANTHONY AARON HOUSER
Anthony Houser 5/21/2014

NORTH CAROLINA PROFESSIONAL SEAL 9334 ENGINEER HENRY WELLS JR.
H. Henry Wells Jr. 5/28/2014

– Y4RPC –

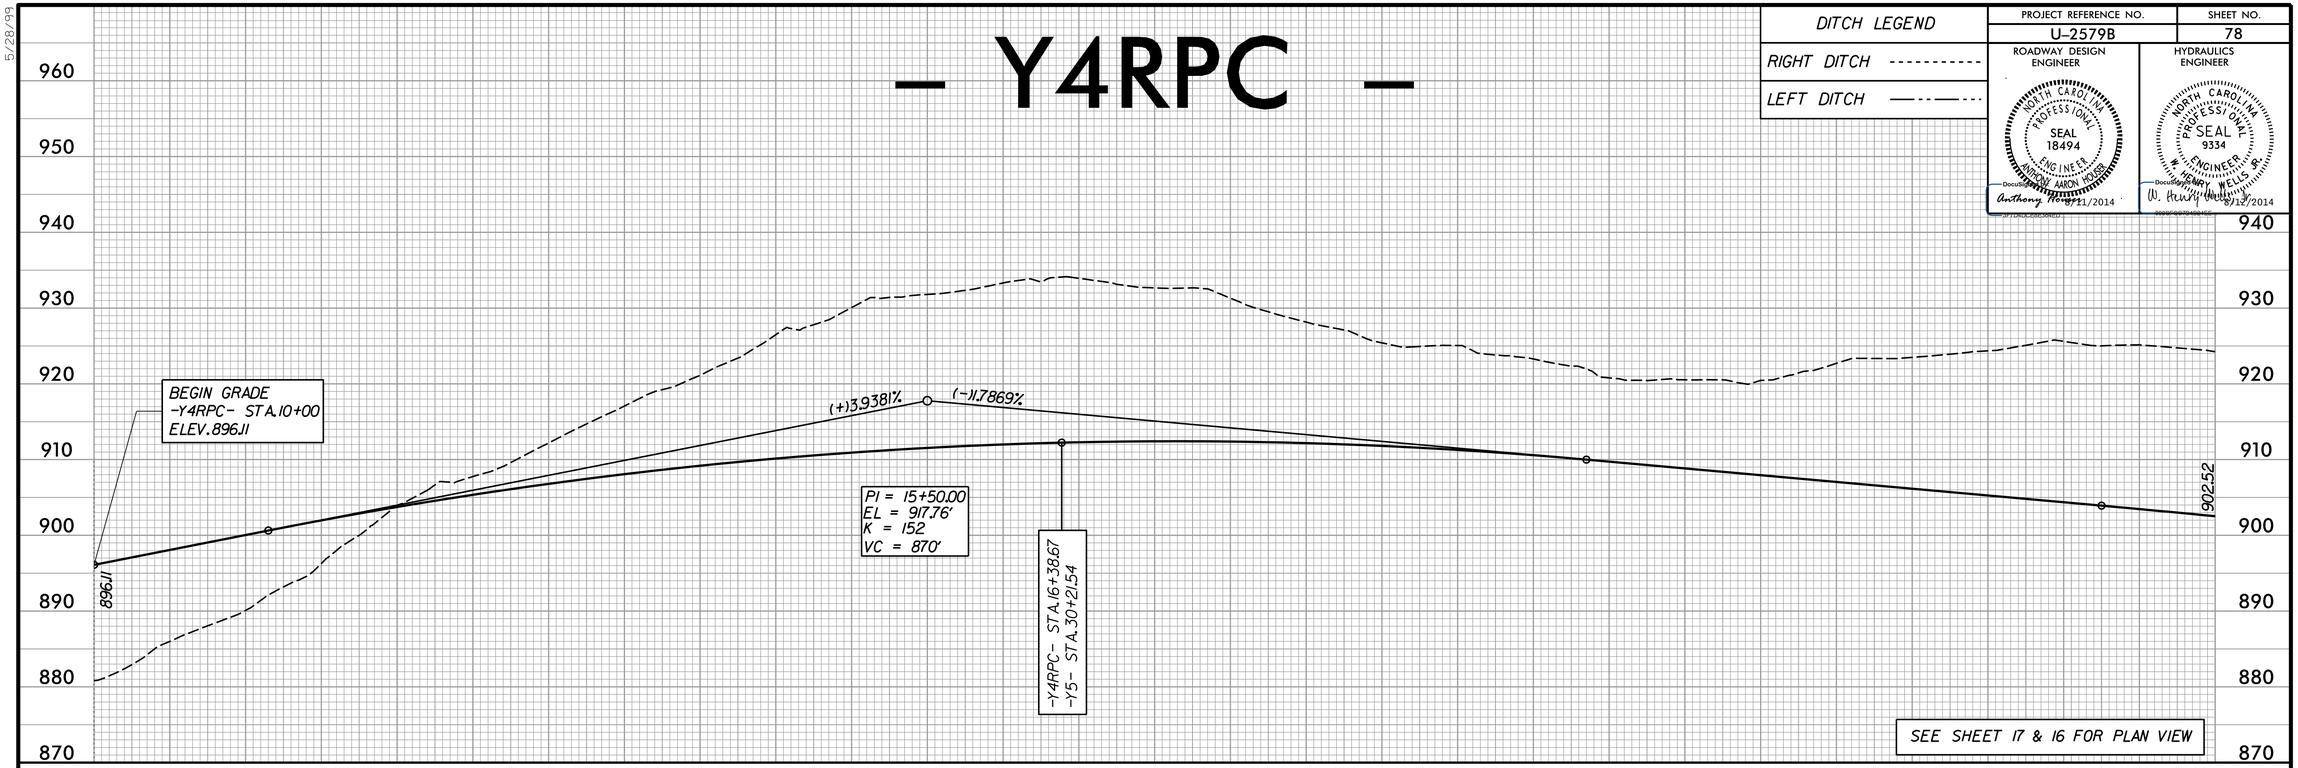

– Y4RPC –

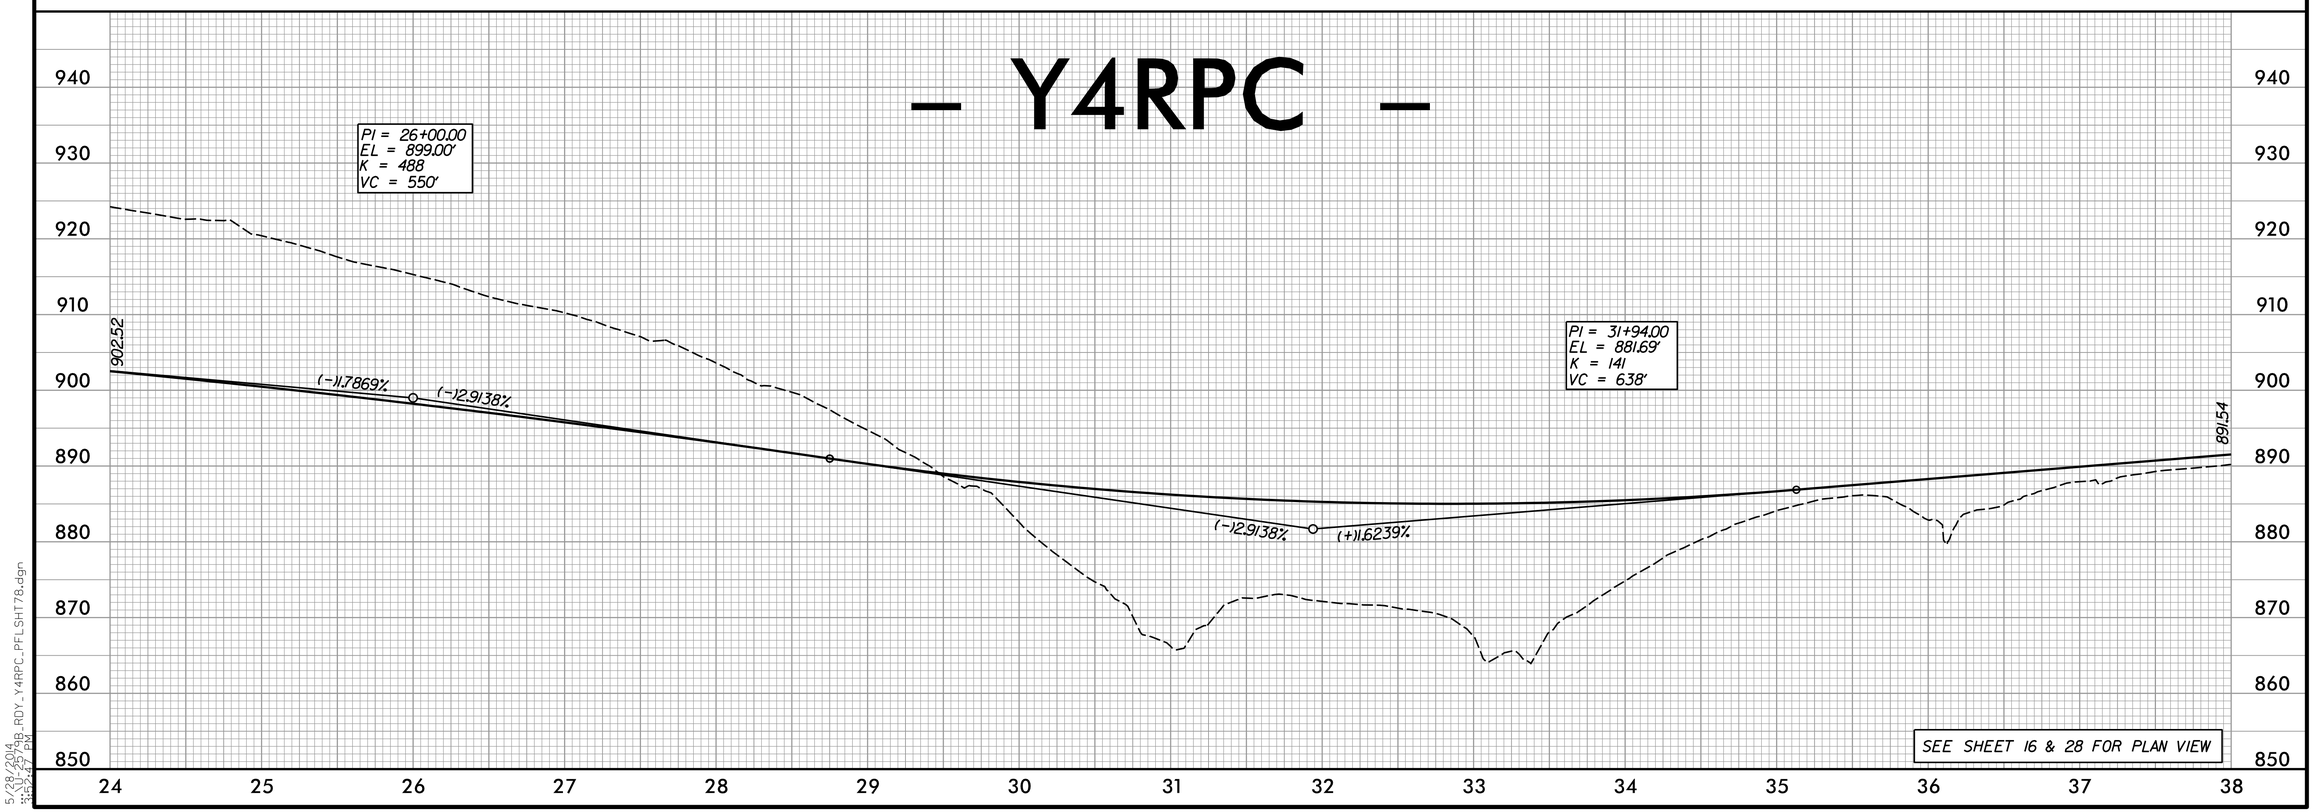

5/28/99

5/28/2014
U-2579B_RDY_Y4RPC_PFLSHT78.dgn
3:52:47 PM