DITCH LEGEND
RIGHT DITCH ----------
LEFT DITCH —·—·—

PROJECT REFERENCE NO.	SHEET NO.
U-2579B	54

ROADWAY DESIGN ENGINEER

NORTH CAROLINA PROFESSIONAL SEAL 18494 ENGINEER ANTHONY AARON HOUSER

DocuSigned by: Anthony 8/11/2014

HYDRAULICS ENGINEER

NORTH CAROLINA PROFESSIONAL SEAL 9334 ENGINEER HENRY WELLS JR.

DocuSigned by: H. Henry Wells Jr. 8/12/2014

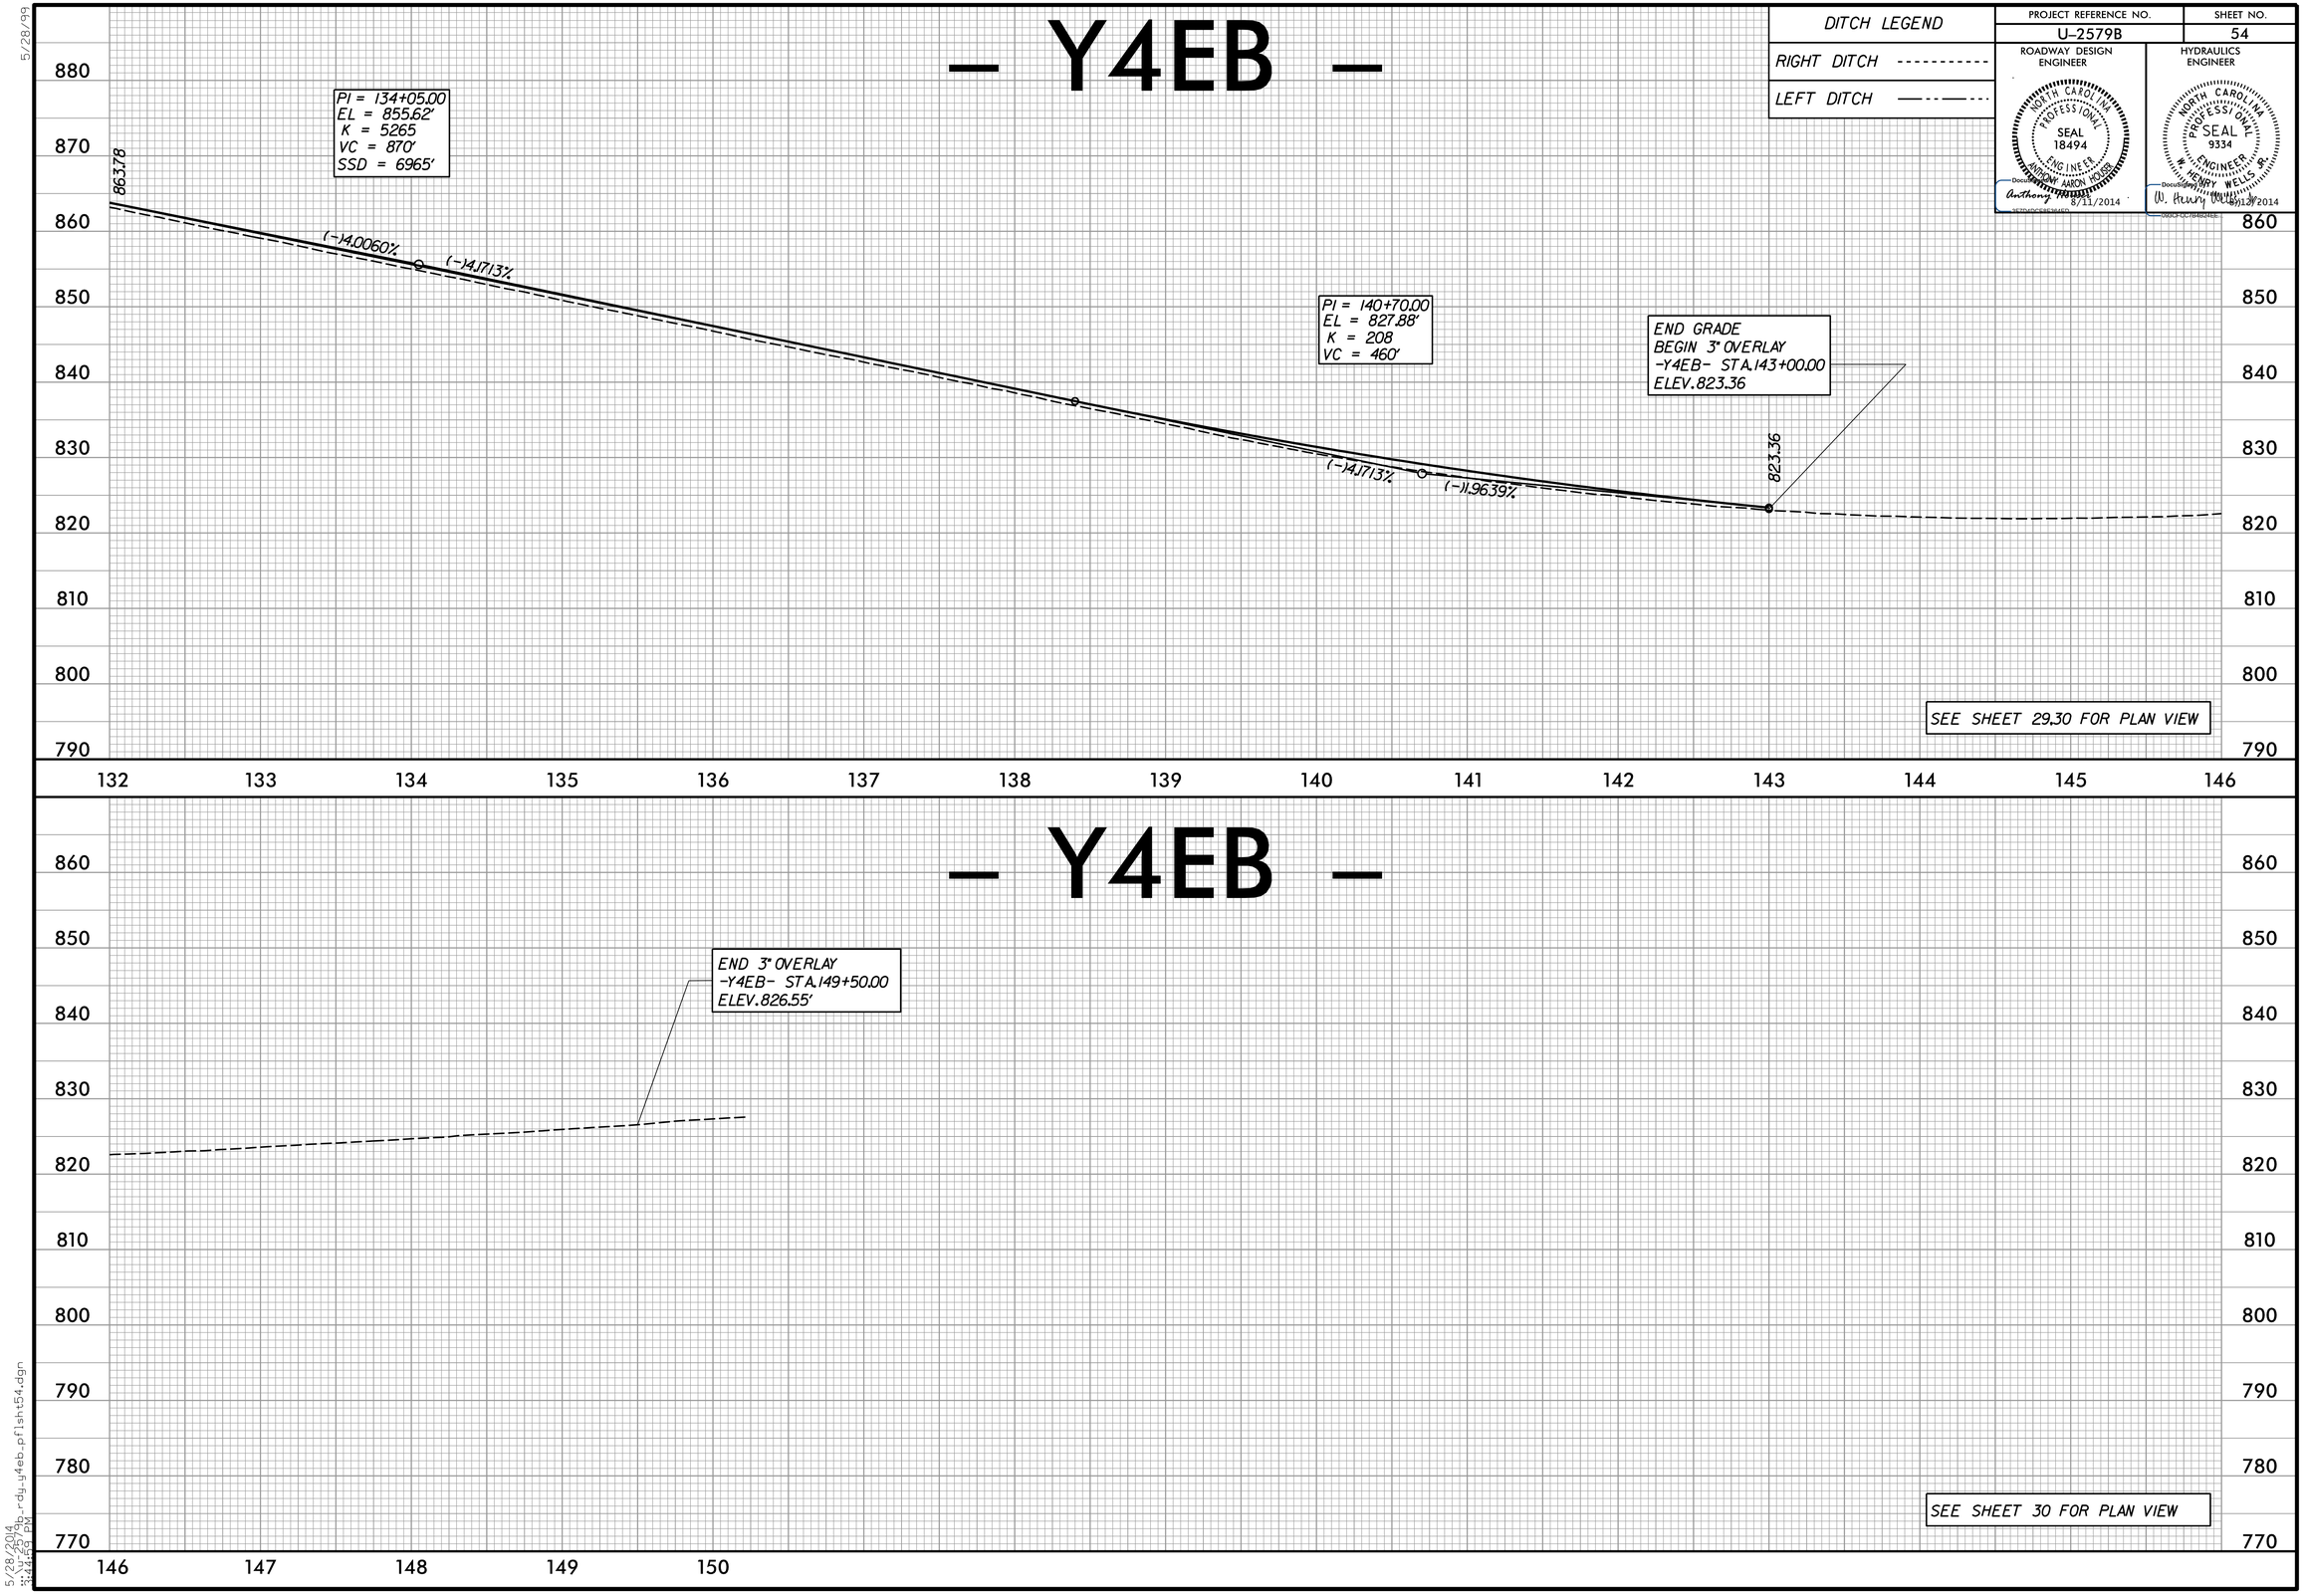

5/28/99

5/28/2014
u:\2579b_rdy_y4eb_pfl1sh54.dgn
3:44:59 PM