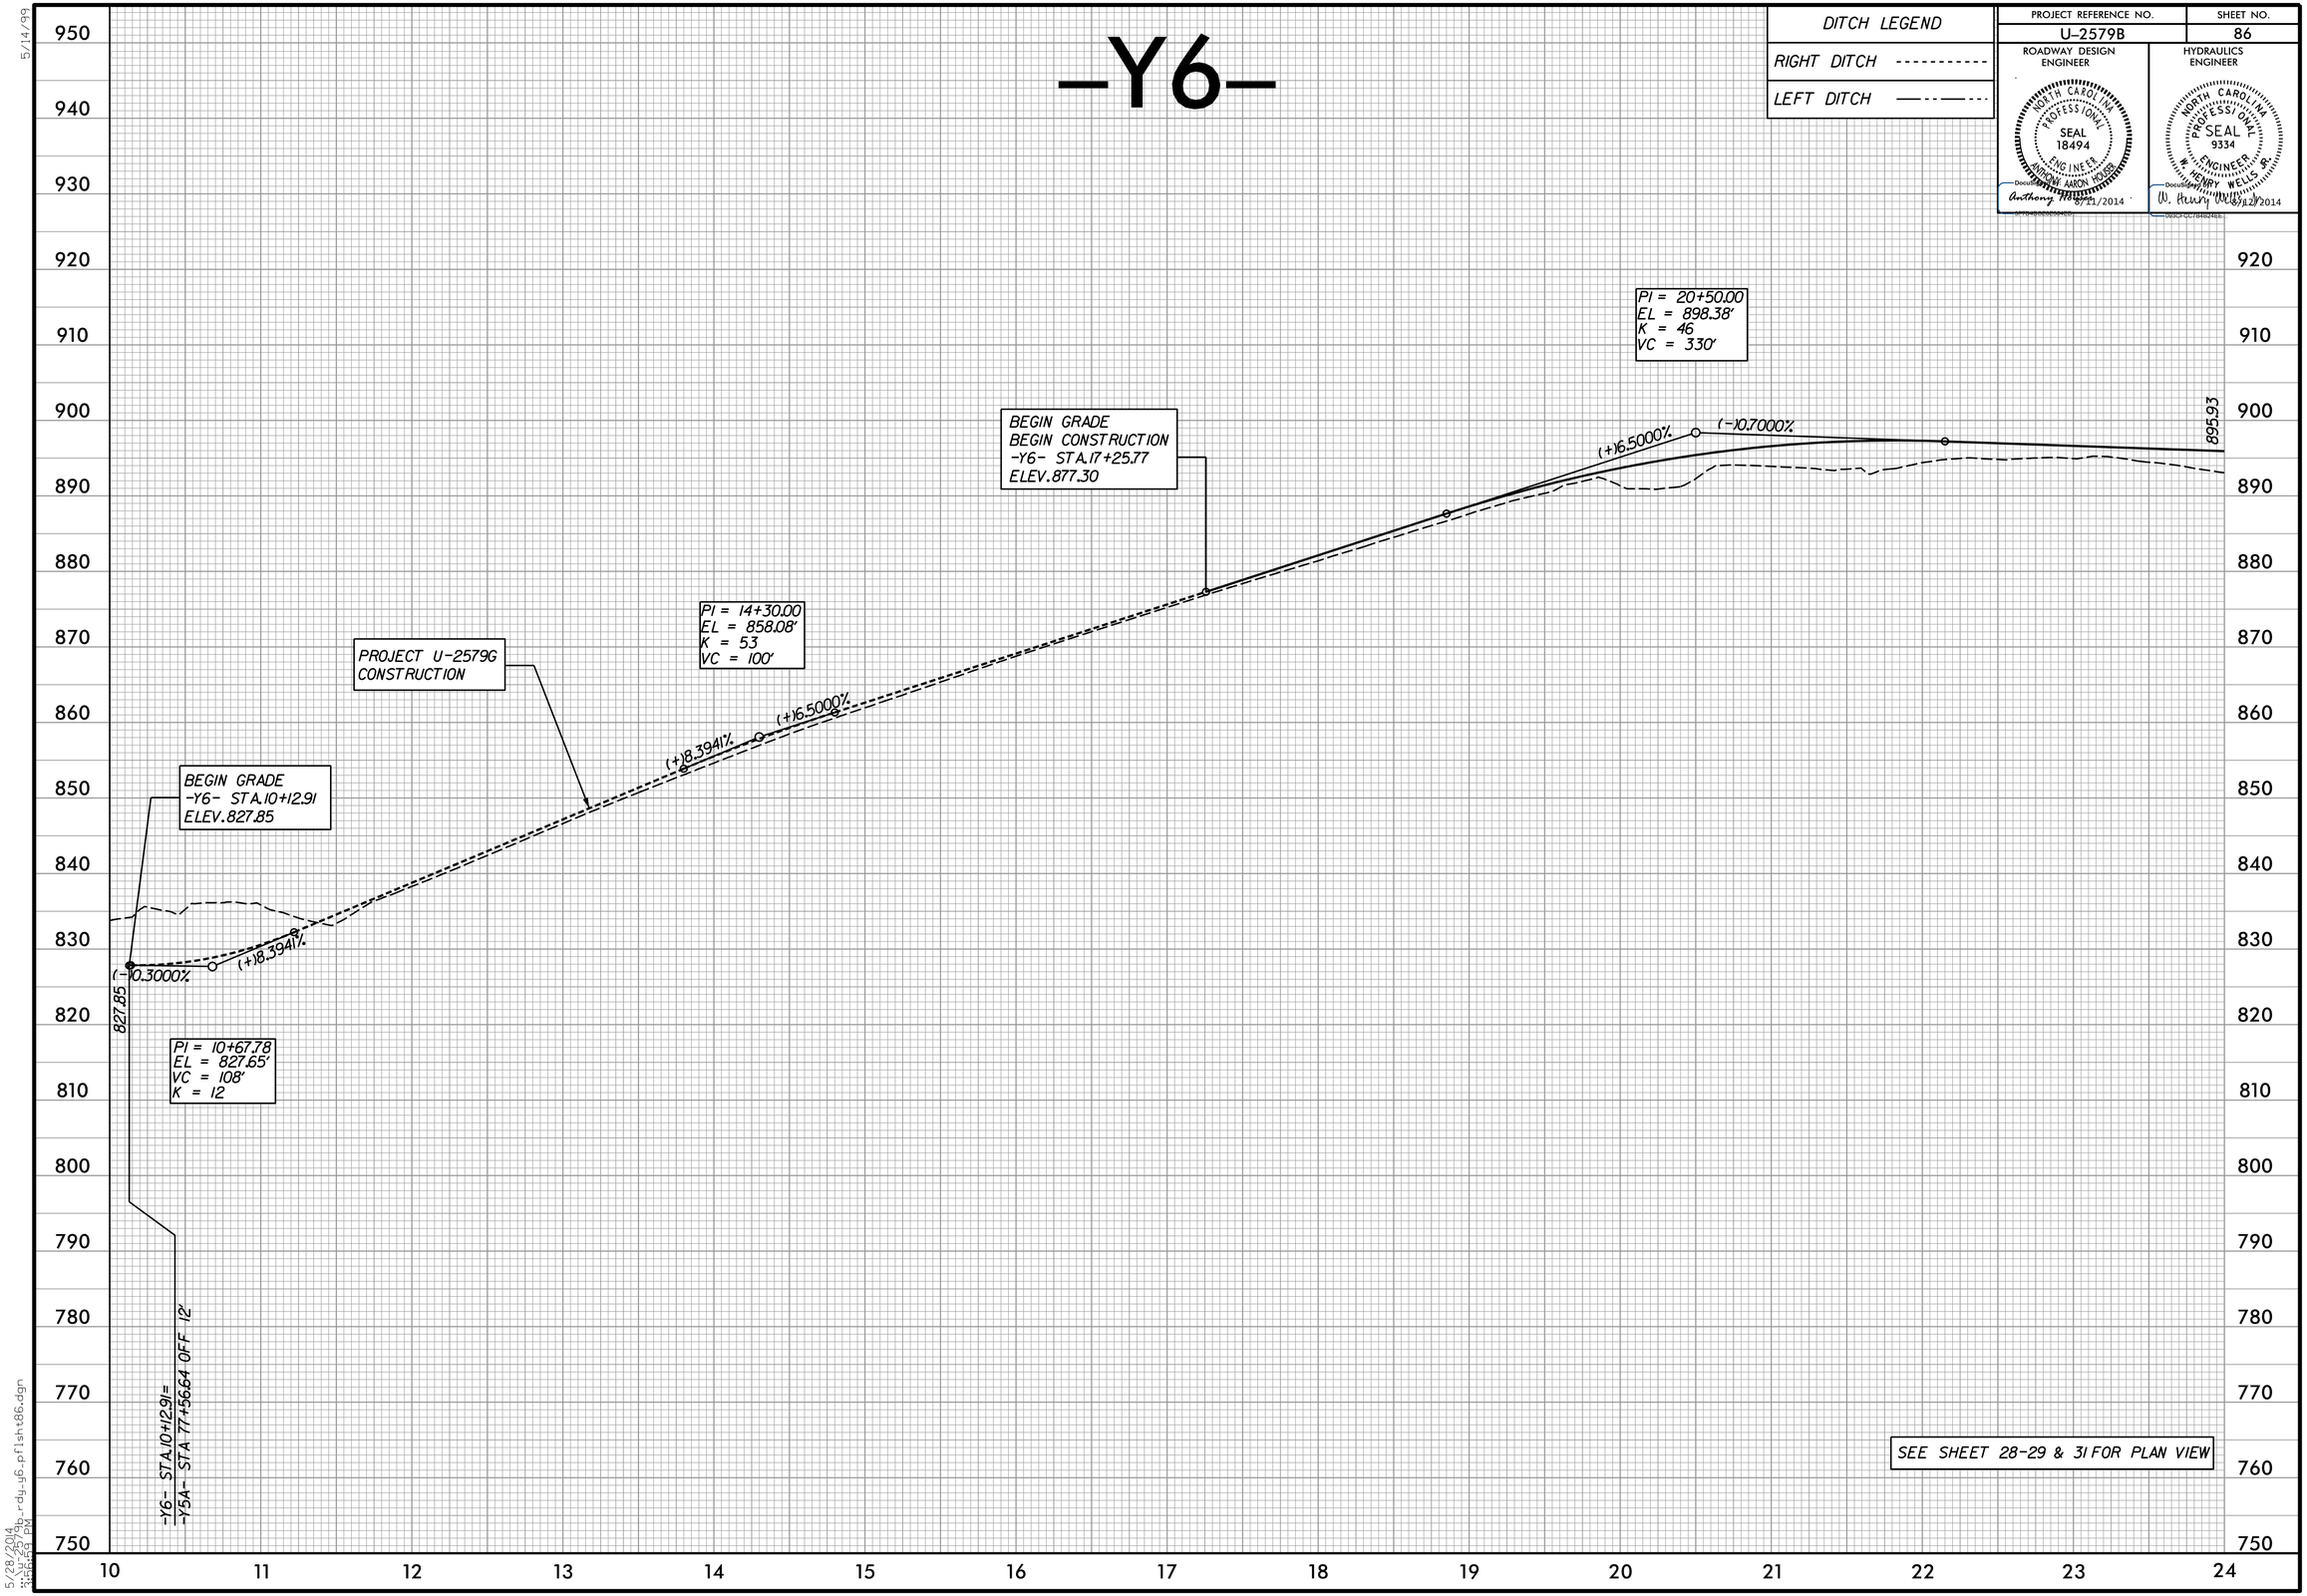
-Y6-
DITCH LEGEND
RIGHT DITCH
LEFT DITCH
PROJECT REFERENCE NO.
U-2579B
SHEET NO.
86
ROADWAY DESIGN ENGINEER
HYDRAULICS ENGINEER
NORTH CAROLINA PROFESSIONAL SEAL 18494 ENGINEER ANTHONY AARON HOUSER
NORTH CAROLINA PROFESSIONAL SEAL 9334 ENGINEER W. HENRY WELLS, JR.
8/21/2014
8/21/2014
BEGIN GRADE
-Y6- STA.10+12.91
ELEV.827.85
PROJECT U-2579G
CONSTRUCTION
PI = 14+30.00
EL = 858.08'
K = 53
VC = 100'
BEGIN GRADE
BEGIN CONSTRUCTION
-Y6- STA.17+25.77
ELEV.877.30
PI = 20+50.00
EL = 898.38'
K = 46
VC = 330'
(-)0.3000%
(+)8.3941%
(+)8.3941%
(+)6.5000%
(-)10.7000%
(+)6.5000%
827.85
895.93
PI = 10+67.78
EL = 827.65'
VC = 108'
K = 12
-Y6- STA.10+12.91=
-Y5A- STA.77+56.64 OFF 12'
SEE SHEET 28-29 & 31 FOR PLAN VIEW
950
940
930
920
910
900
890
880
870
860
850
840
830
820
810
800
790
780
770
760
750
10
11
12
13
14
15
16
17
18
19
20
21
22
23
24
5/14/99
5/28/2014
12:29:52 PM
pwdgn_rdy_y6_pfl_sht86.dgn