PROJECT REFERENCE NO.	SHEET NO.
U-2579B	24
R/W SHEET NO.	
ROADWAY DESIGN ENGINEER	HYDRAULICS ENGINEER

NORTH CAROLINA PROFESSIONAL SEAL 18494 ENGINEER ANTHONY AARON HOSEY
DocuSigned by: Anthony Hosey 8/11/2014
NORTH CAROLINA PROFESSIONAL SEAL 9334 ENGINEER W. HENRY WELLS JR.
DocuSigned by: W. Henry Wells Jr. 8/12/2014

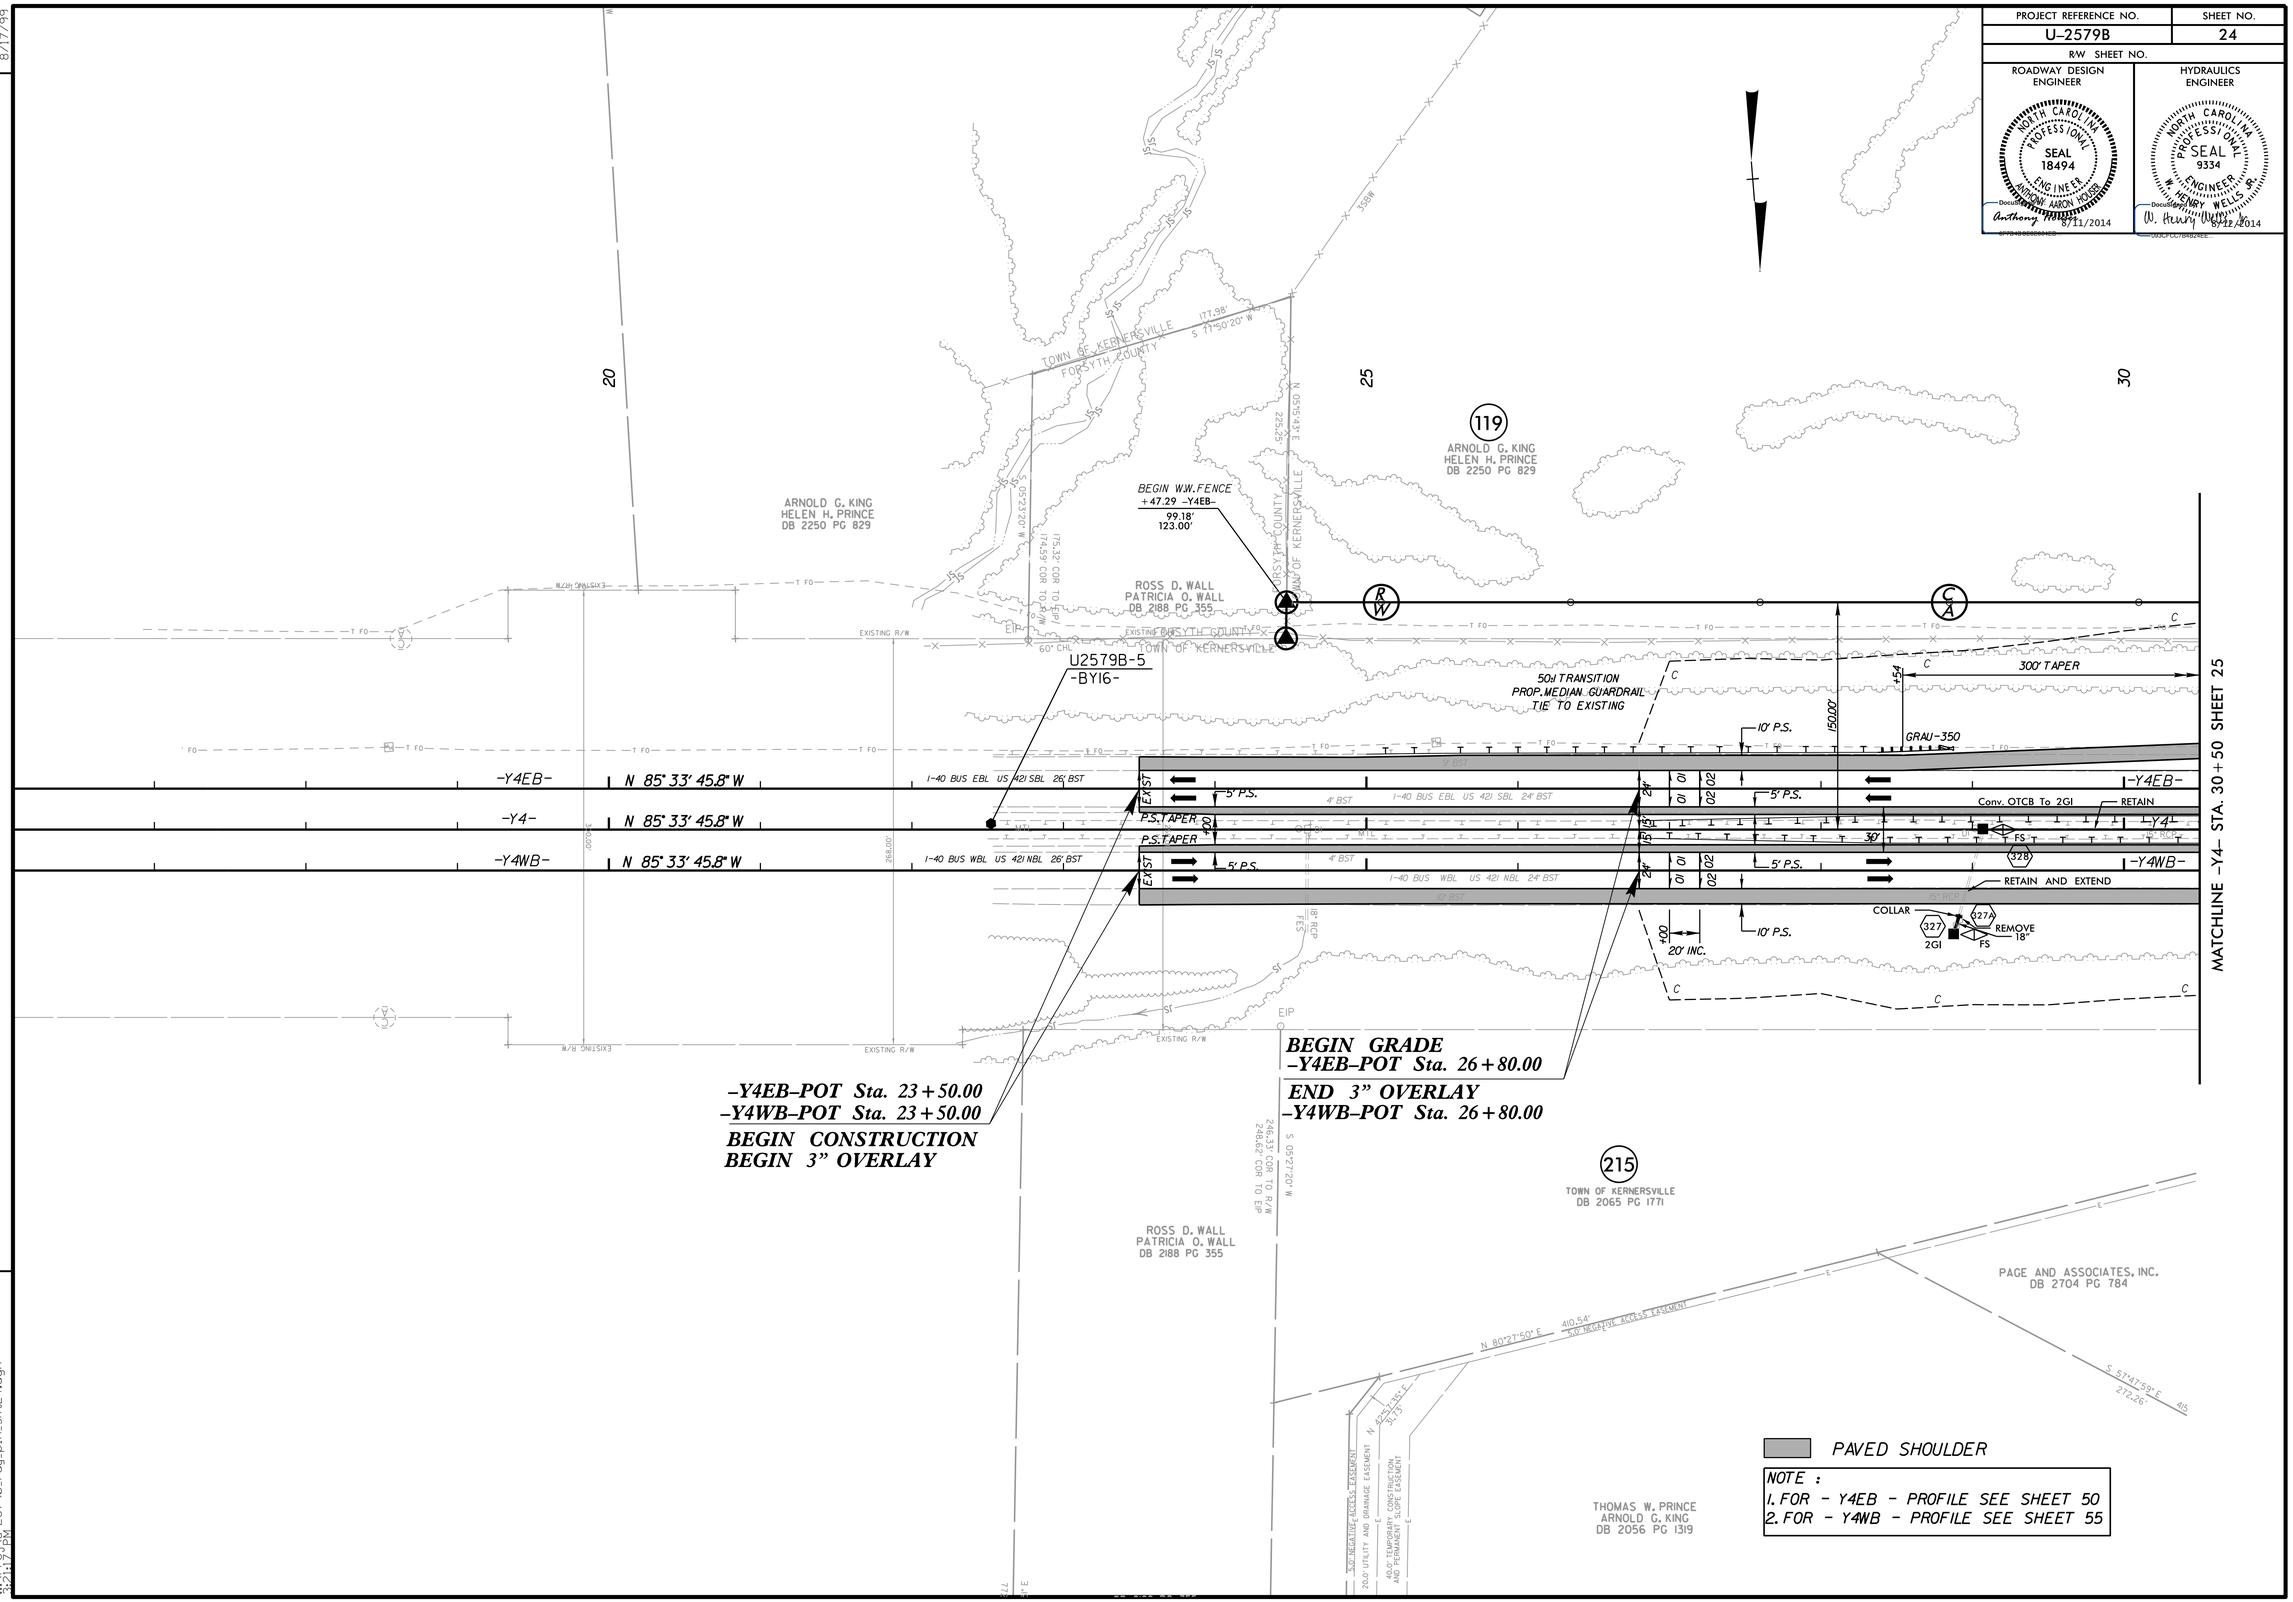

NOTE :
1. FOR - Y4EB - PROFILE SEE SHEET 50
2. FOR - Y4WB - PROFILE SEE SHEET 55

REVISIONS

8/17/99

7/16/2014
u2579b_rdy_pln_sht24.dgn
3:21:12 PM