— Y4LPD —

DITCH LEGEND	PROJECT REFERENCE NO.	SHEET NO.
RIGHT DITCH ----------	U-2579B	68
LEFT DITCH —·—·—	ROADWAY DESIGN ENGINEER	HYDRAULICS ENGINEER

NORTH CAROLINA PROFESSIONAL SEAL 18494 ENGINEER ANTHONY AARON HOLDER — Anthony 8/11/2014

NORTH CAROLINA PROFESSIONAL SEAL 9334 ENGINEER W. HENRY WELLS JR. — W. Henry Wells Jr. 8/12/2014

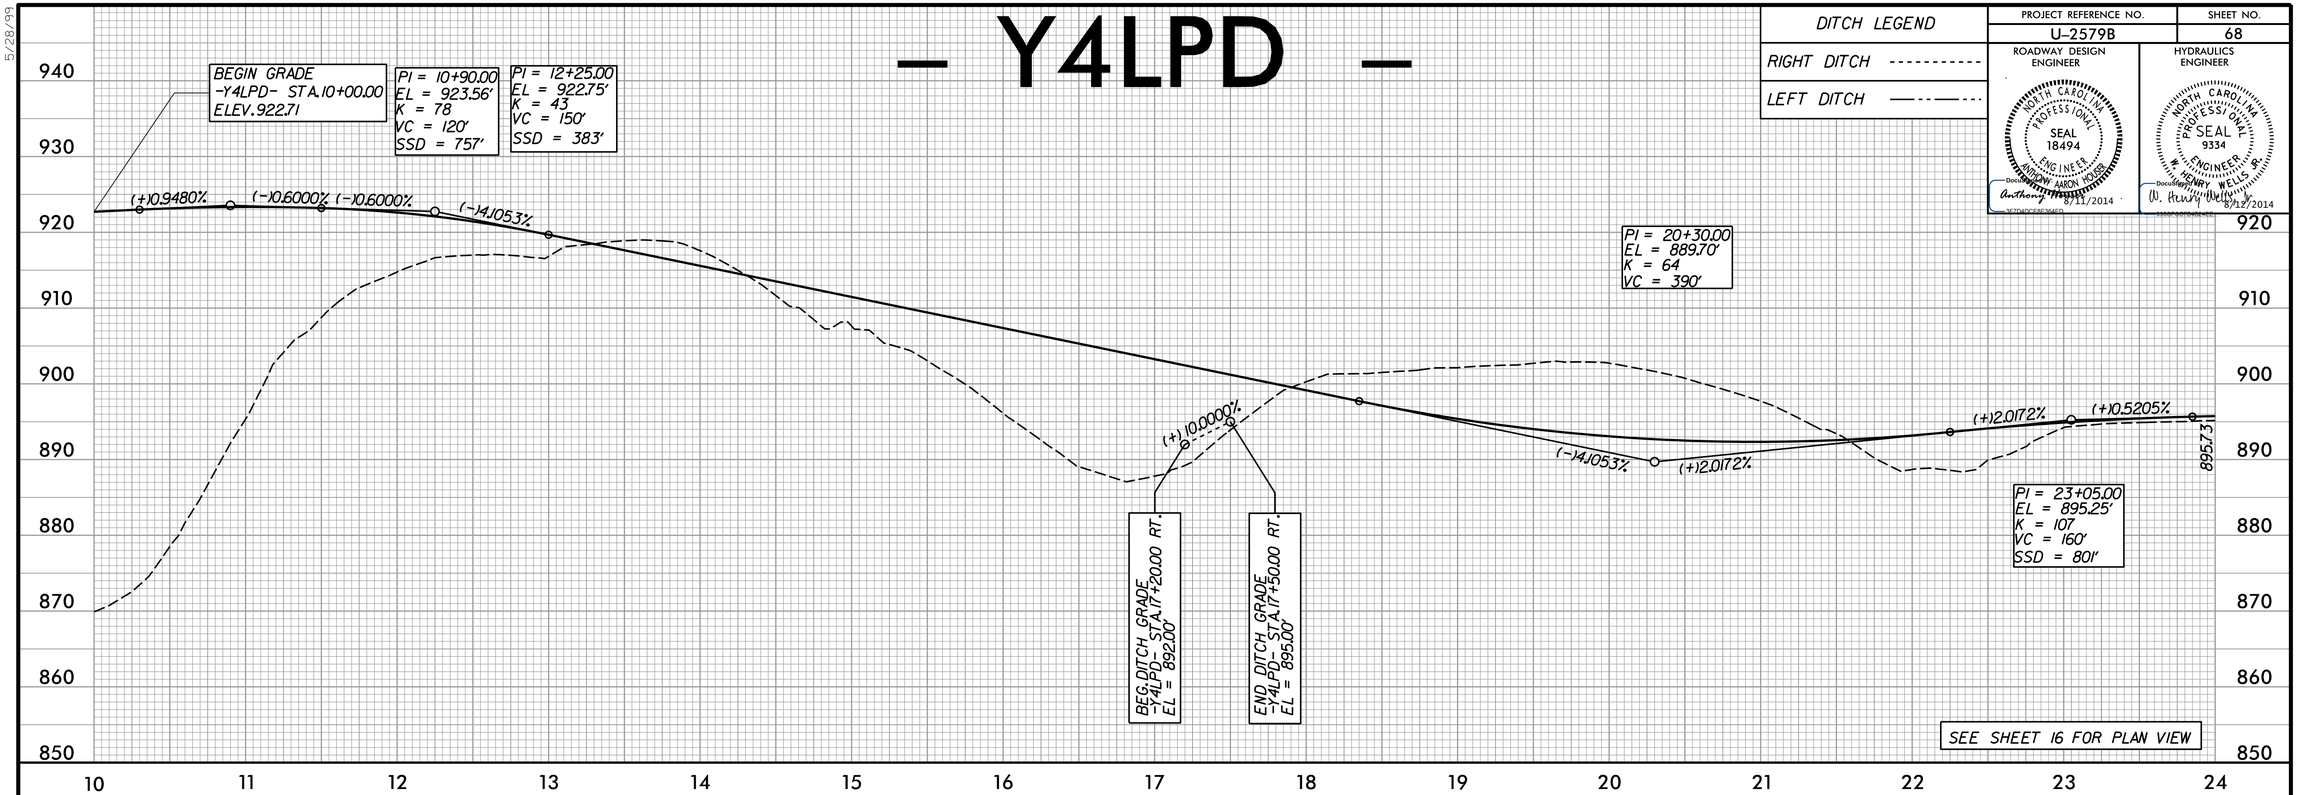

— Y4LPD —

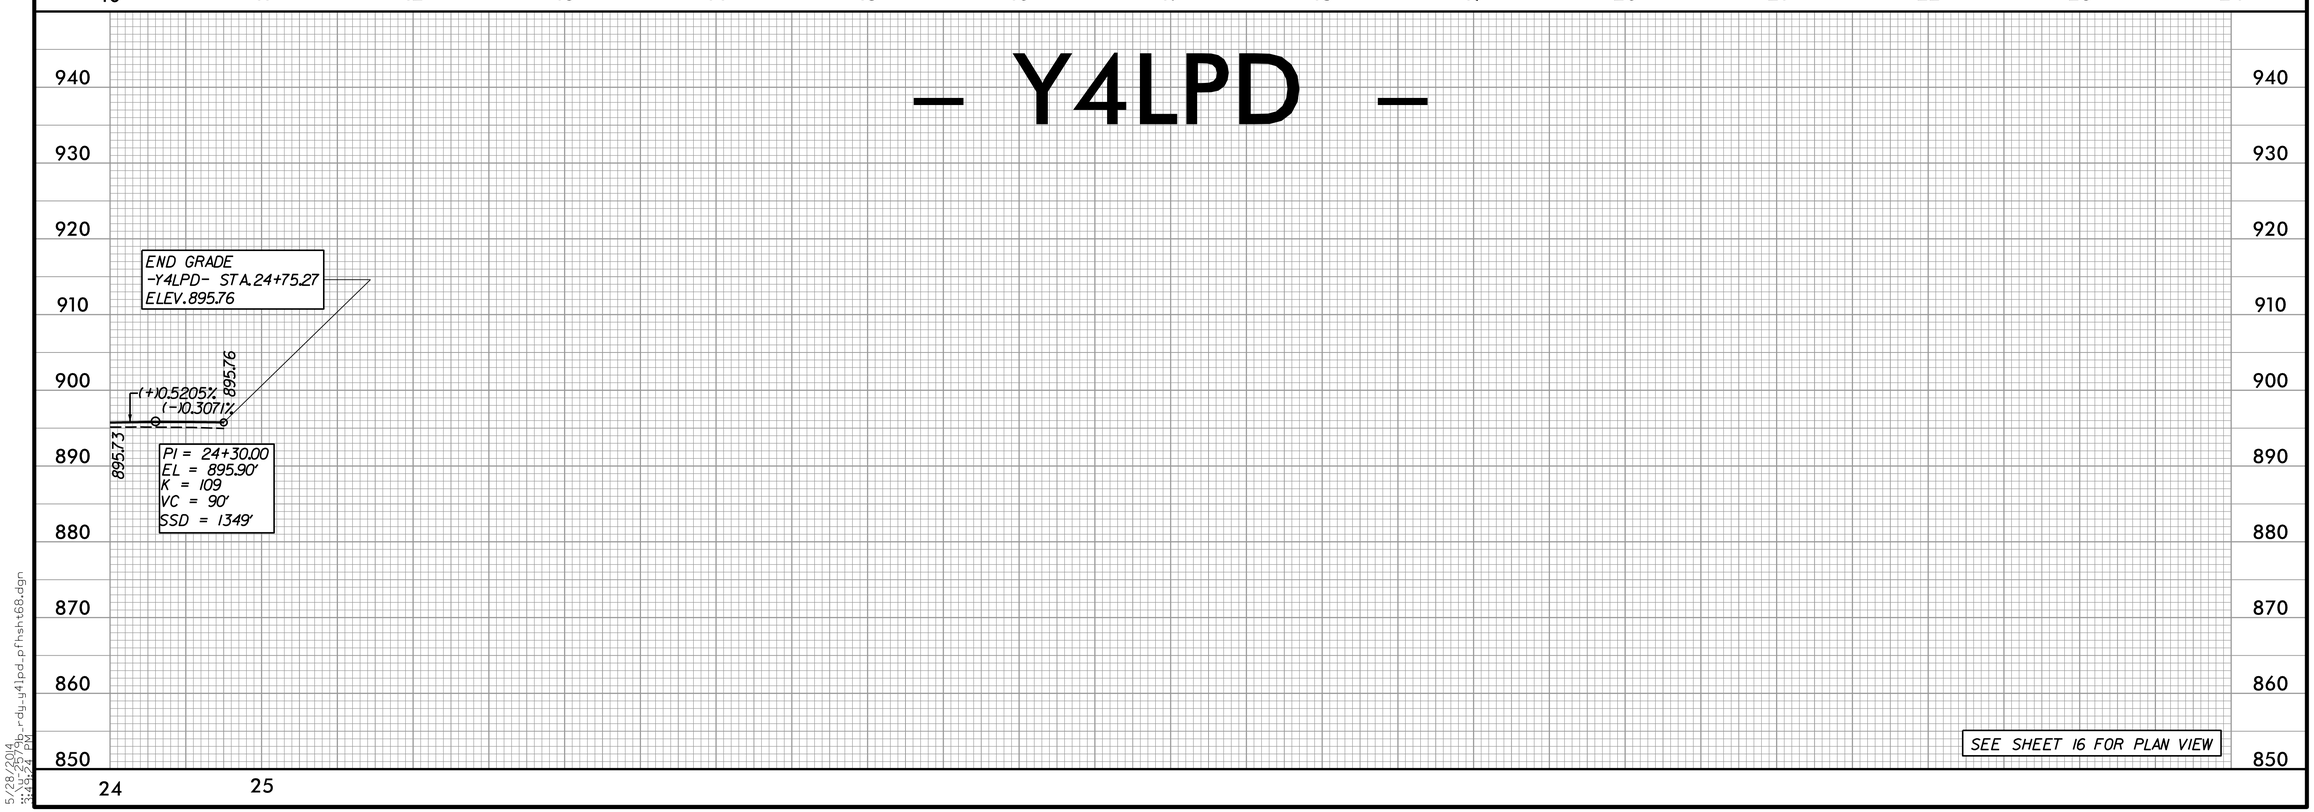

5/28/99

5/28/2014
U:\2579b_rdy_y4lpd_pfhsh168.dgn
3:49:54 PM