PROJECT REFERENCE NO.	SHEET NO.
U-2579B	7
R/W SHEET NO.	
ROADWAY DESIGN ENGINEER	HYDRAULICS ENGINEER

NORTH CAROLINA PROFESSIONAL SEAL 18494 ENGINEER ANTHONY AARON HOSEY
DocuSigned by: Anthony Hosey 7/11/2014
3F7D4DCE8E364ED...

NORTH CAROLINA PROFESSIONAL SEAL 9334 ENGINEER D. HENRY WELLS, JR.
DocuSigned by: D. Henry Wells, Jr. 7/11/2014
093CFCC7B4B24EE...

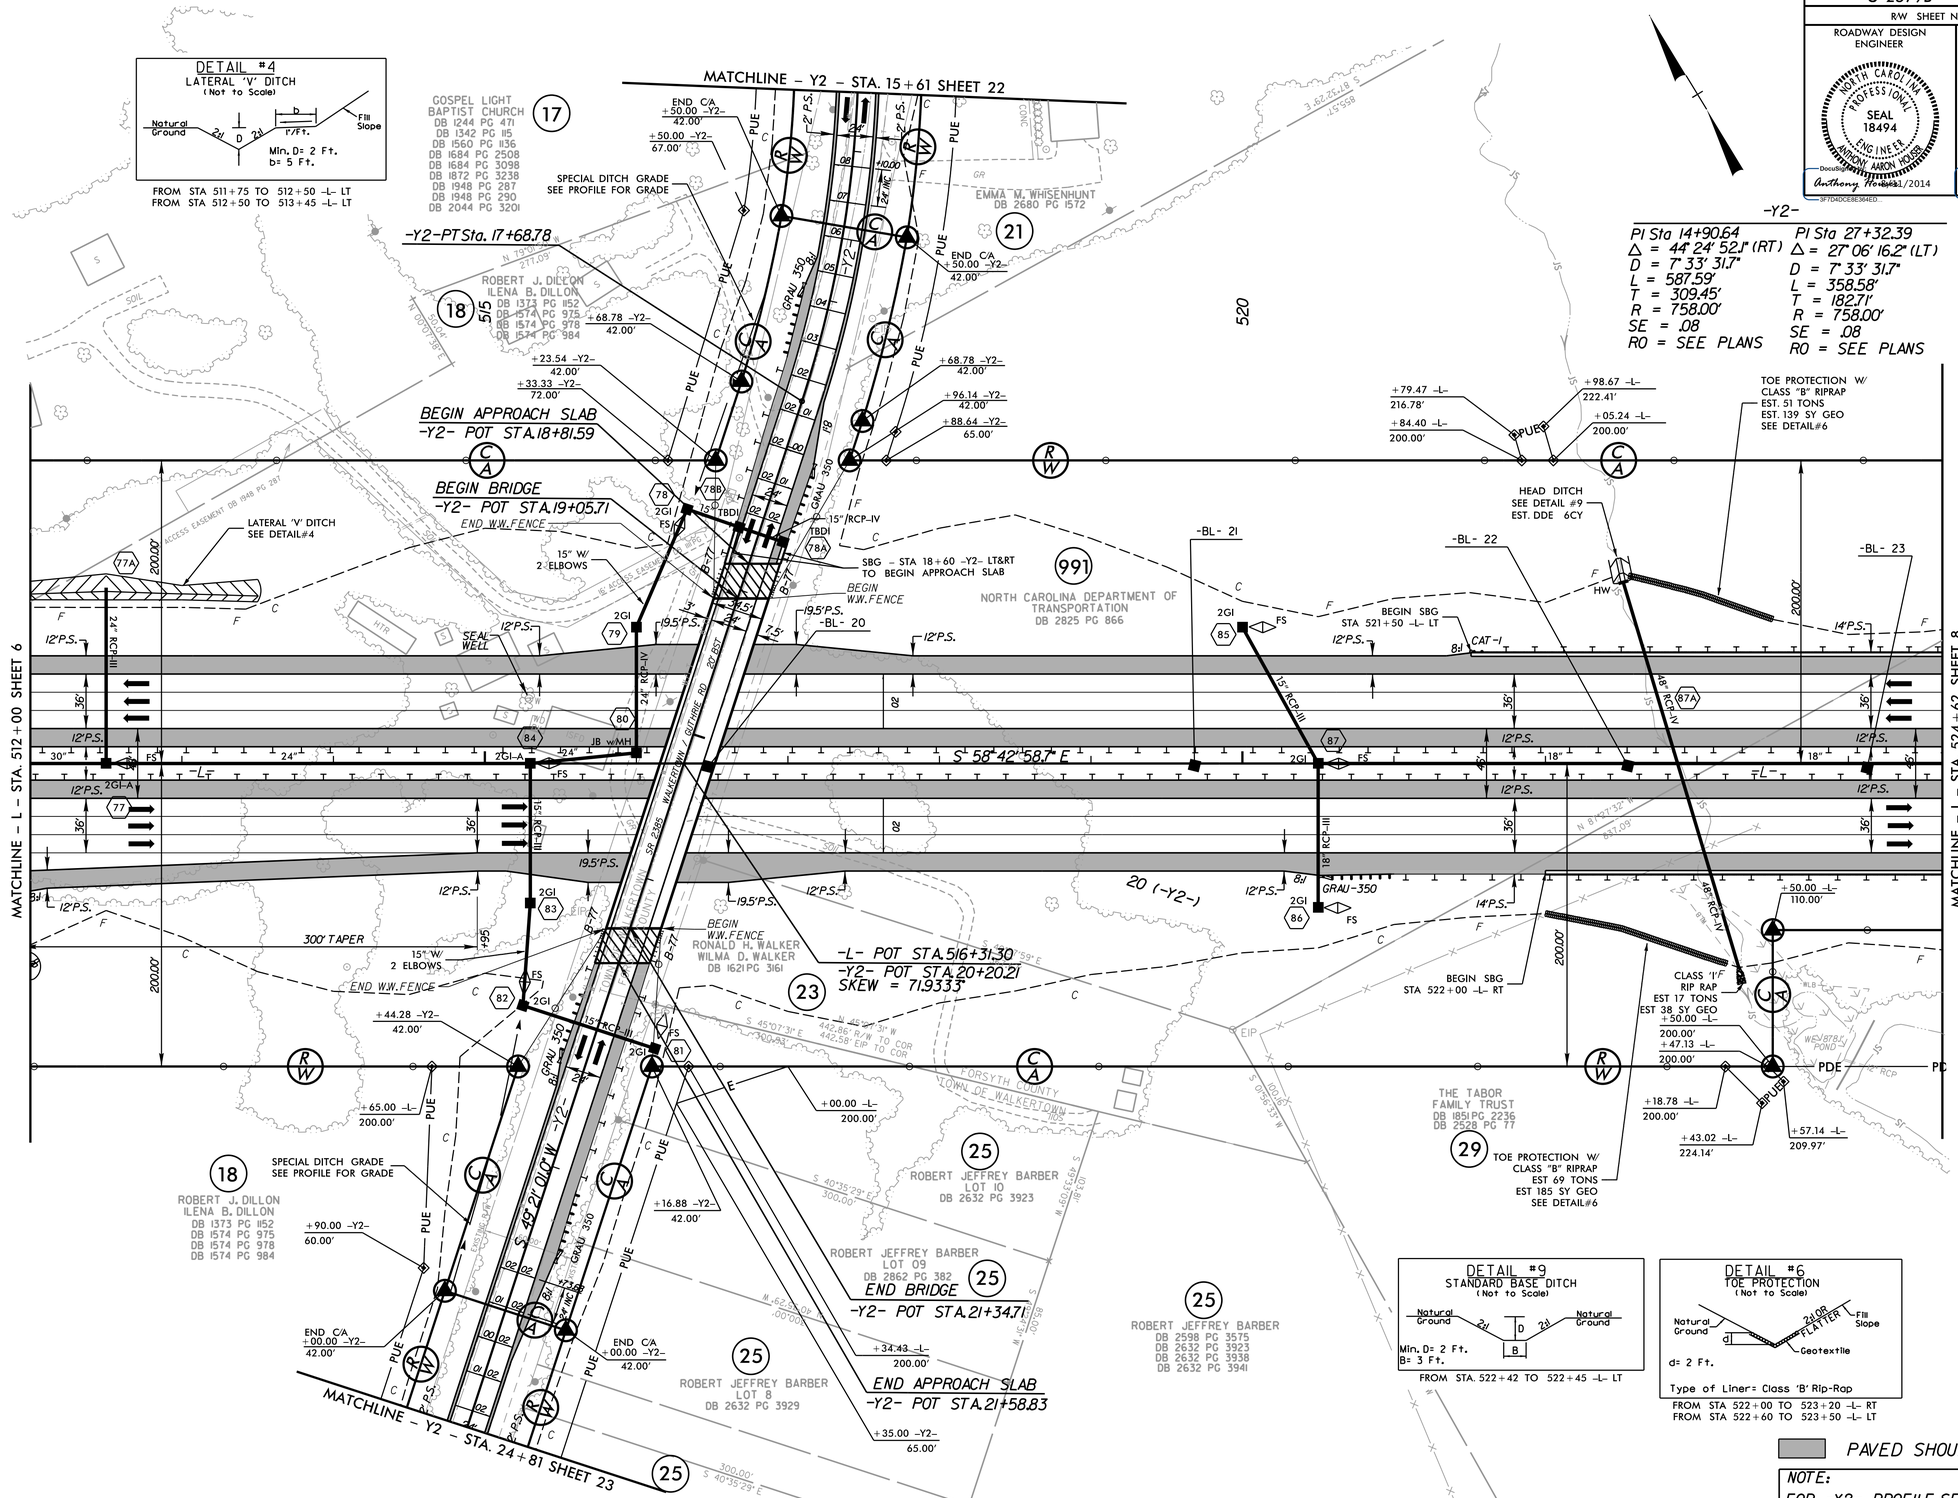

NOTE:
FOR -Y2- PROFILE, SEE SHEET 49
FOR -L- PROFILE, SEE SHEET 33 - 34
FOR BRIDGE SKETCH, SEE SHEET 2B-1

REVISIONS

8/17/99

7/16/2014
R:\Roadway\Proj\u-2579b_rdy_pln_sht7.dgn