5/14/99

— Y4RPBD —

DITCH LEGEND	
RIGHT DITCH	----------
LEFT DITCH	—·—·—

PROJECT REFERENCE NO.	SHEET NO.
U-2579B	74

ROADWAY DESIGN ENGINEER

NORTH CAROLINA PROFESSIONAL SEAL 18494 ENGINEER ANTHONY AARON HOUSER

DocuSigned by: Anthony Houser 8/11/2014

HYDRAULICS ENGINEER

NORTH CAROLINA PROFESSIONAL SEAL 9334 ENGINEER HENRY WELLS JR.

DocuSigned by: H. Henry Wells Jr. 8/12/2014

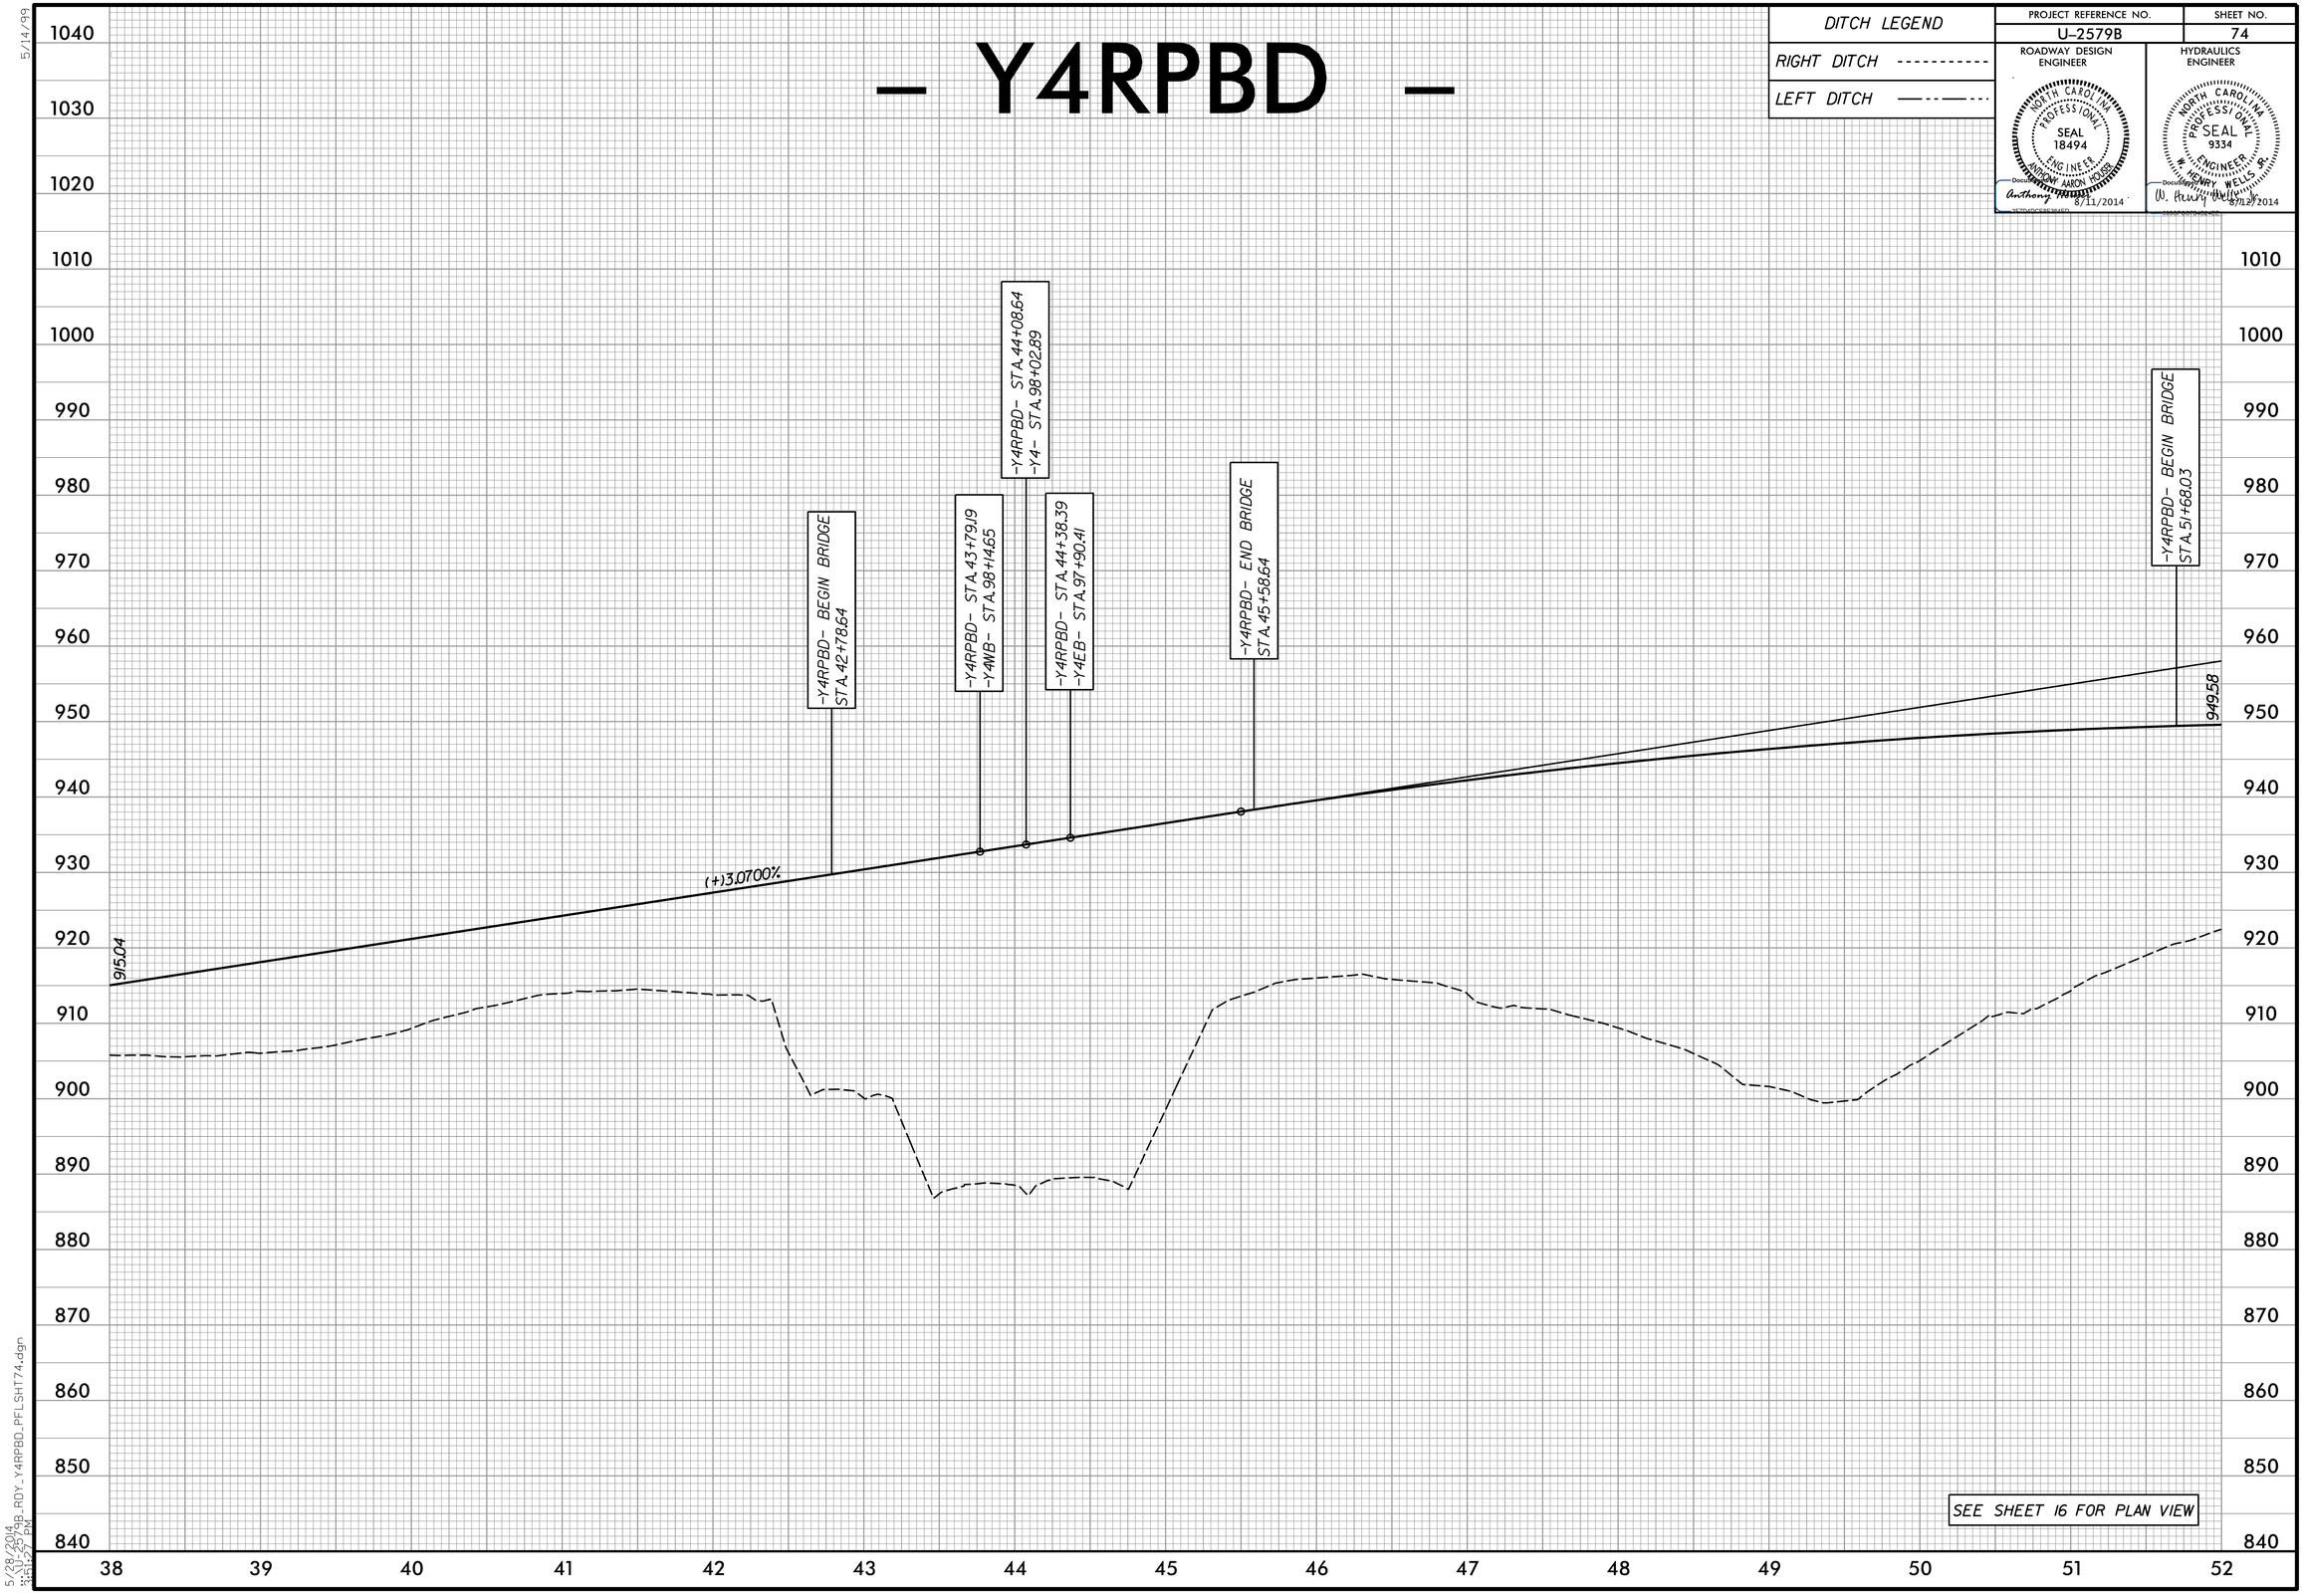

5/28/2014
8:16:22 PM
U:\2579B_RDY_Y4RPBD_PFL_SHT74.dgn