– Y4RPC –

DITCH LEGEND	
RIGHT DITCH	----------
LEFT DITCH	—·—·—

PROJECT REFERENCE NO.	SHEET NO.
U-2579B	79

ROADWAY DESIGN ENGINEER

NORTH CAROLINA PROFESSIONAL SEAL 18494 ENGINEER ANTHONY AARON HOUSER

Anthony A. House 8/21/2014

HYDRAULICS ENGINEER

NORTH CAROLINA PROFESSIONAL SEAL 9334 ENGINEER HENRY WELLS JR.

H. Henry Wells Jr. 8/12/2014

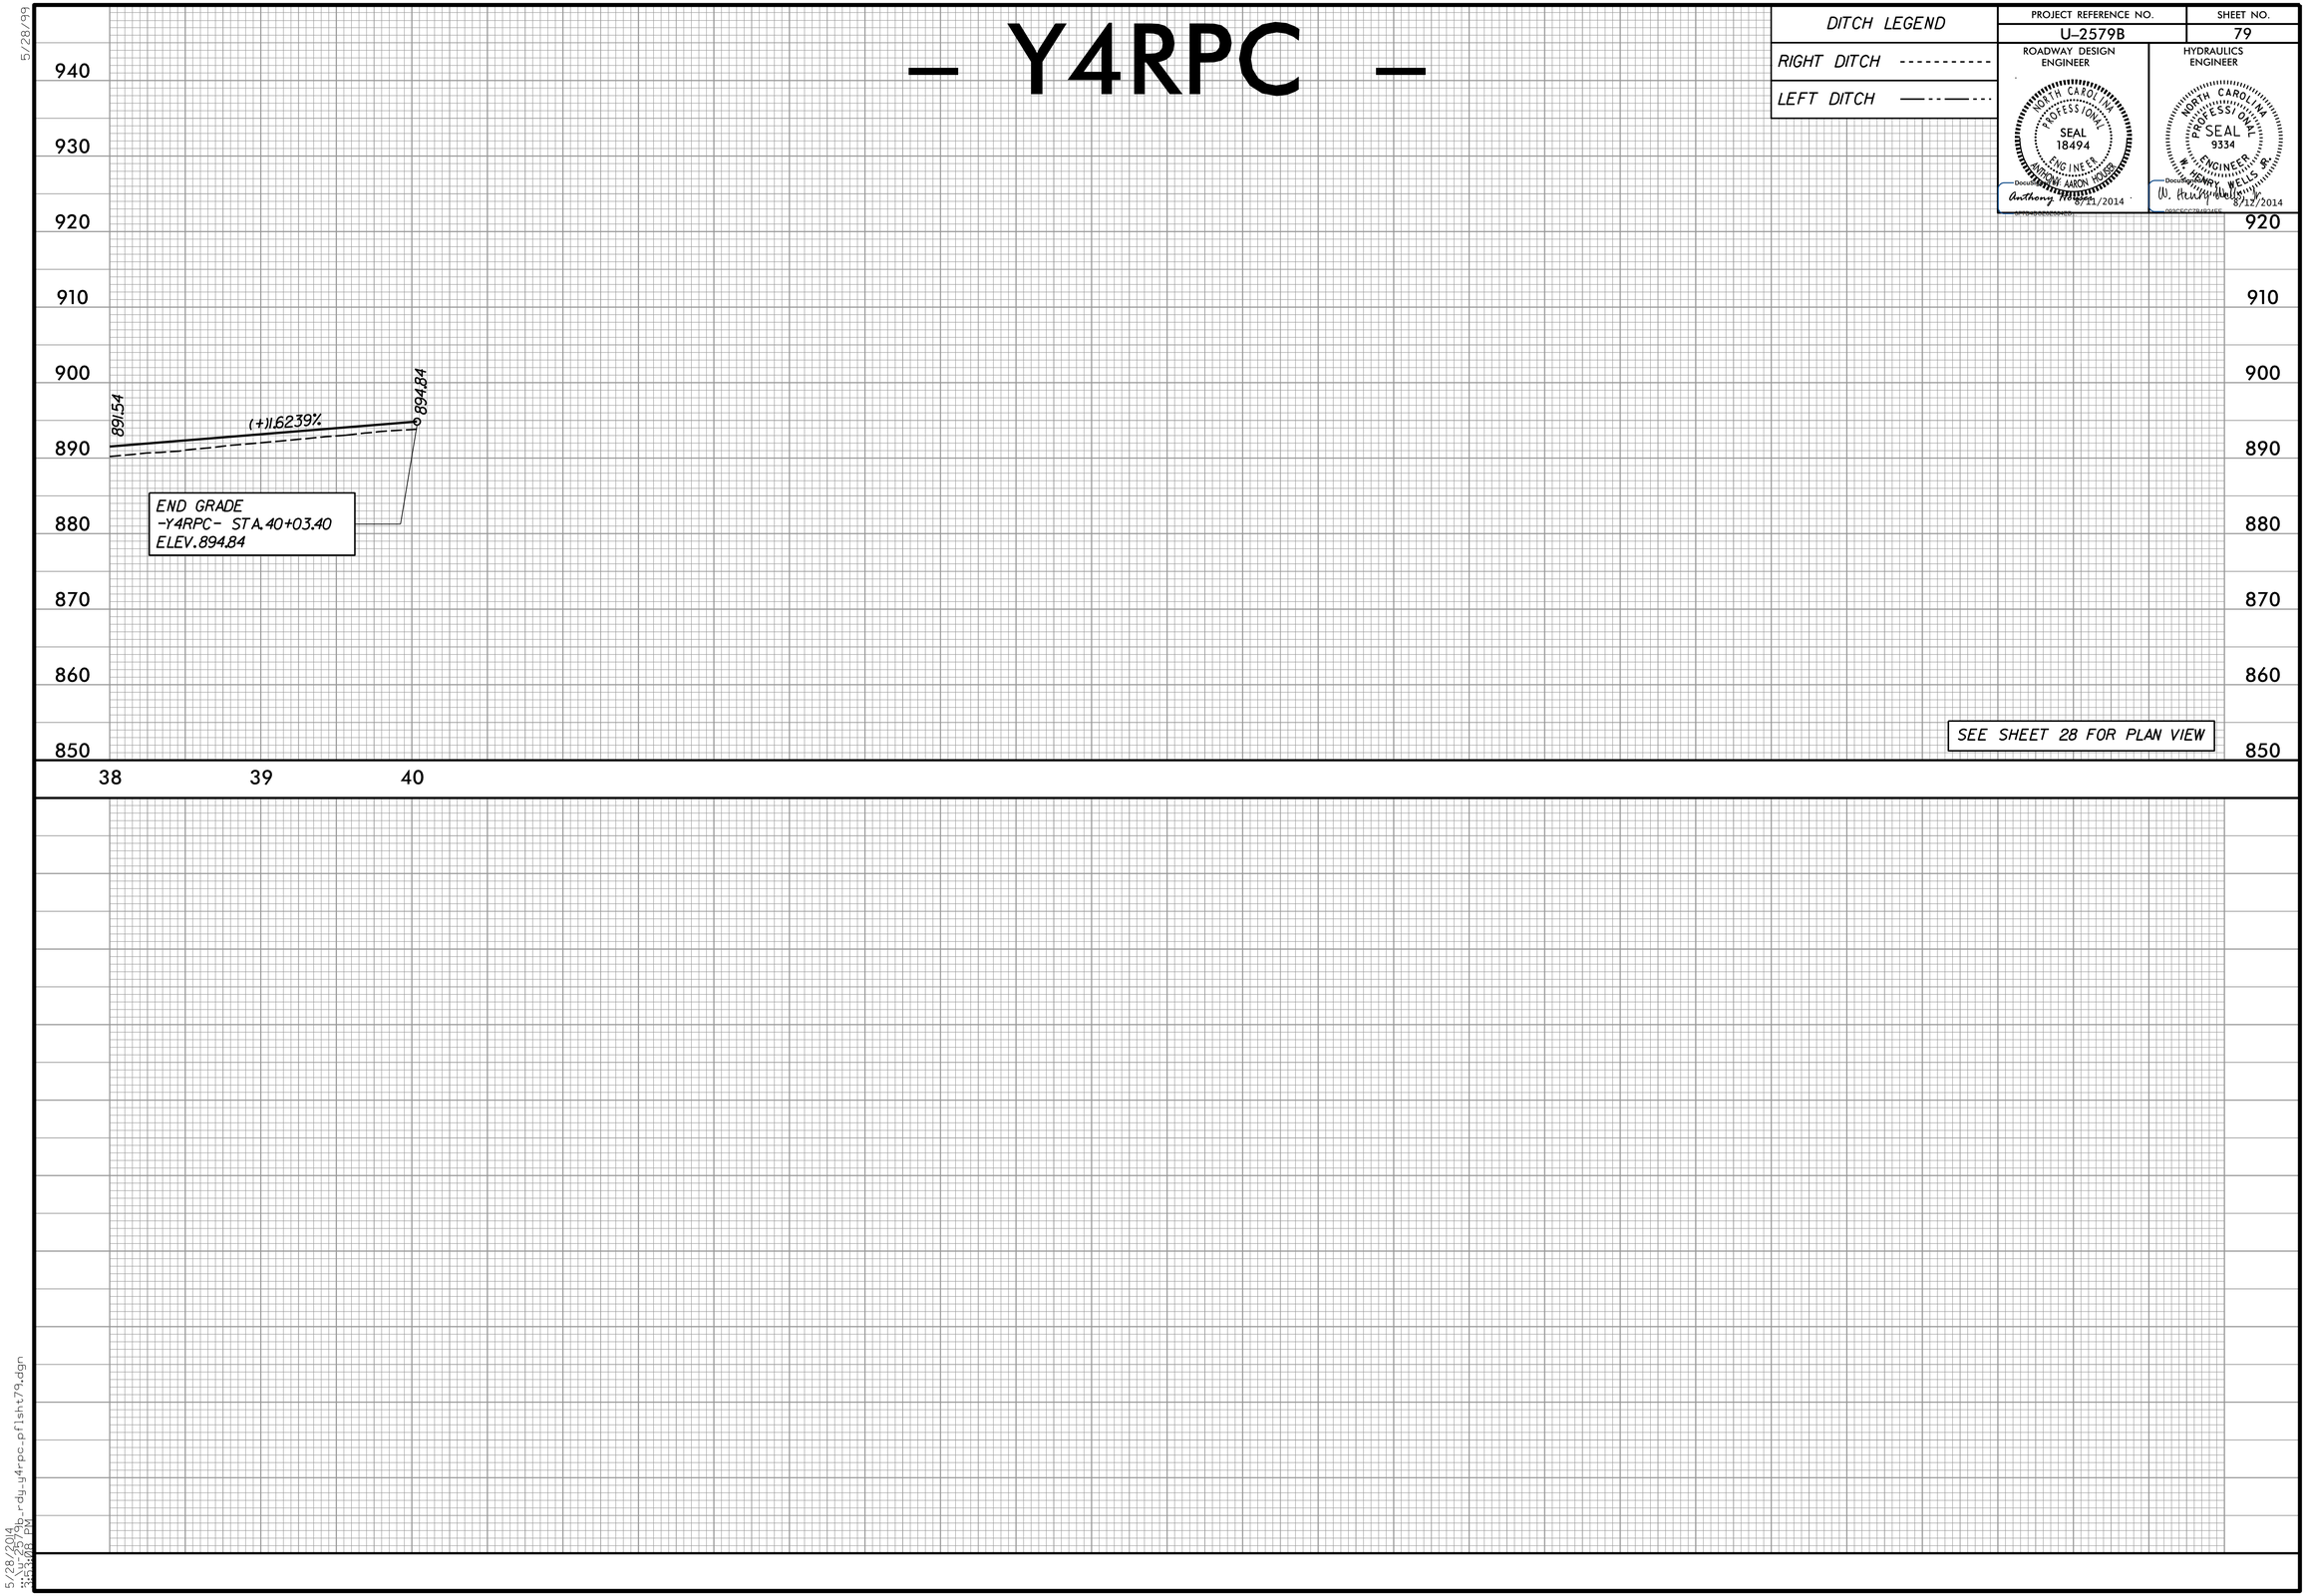

5/28/99

5/28/2014
12:20:00 PM
u:\u2579b_rdy_y4rpc_pfl_sh79.dgn