DITCH LEGEND	PROJECT REFERENCE NO.	SHEET NO.
RIGHT DITCH ----------	U-2579B	65
LEFT DITCH —·—·—	ROADWAY DESIGN ENGINEER	HYDRAULICS ENGINEER

NORTH CAROLINA PROFESSIONAL SEAL 18494 ENGINEER ANTHONY AARON HOUSER
Anthony 8/21/2014

NORTH CAROLINA PROFESSIONAL SEAL 9334 ENGINEER HENRY WELLS JR.
8/21/2014

-Y4CD-

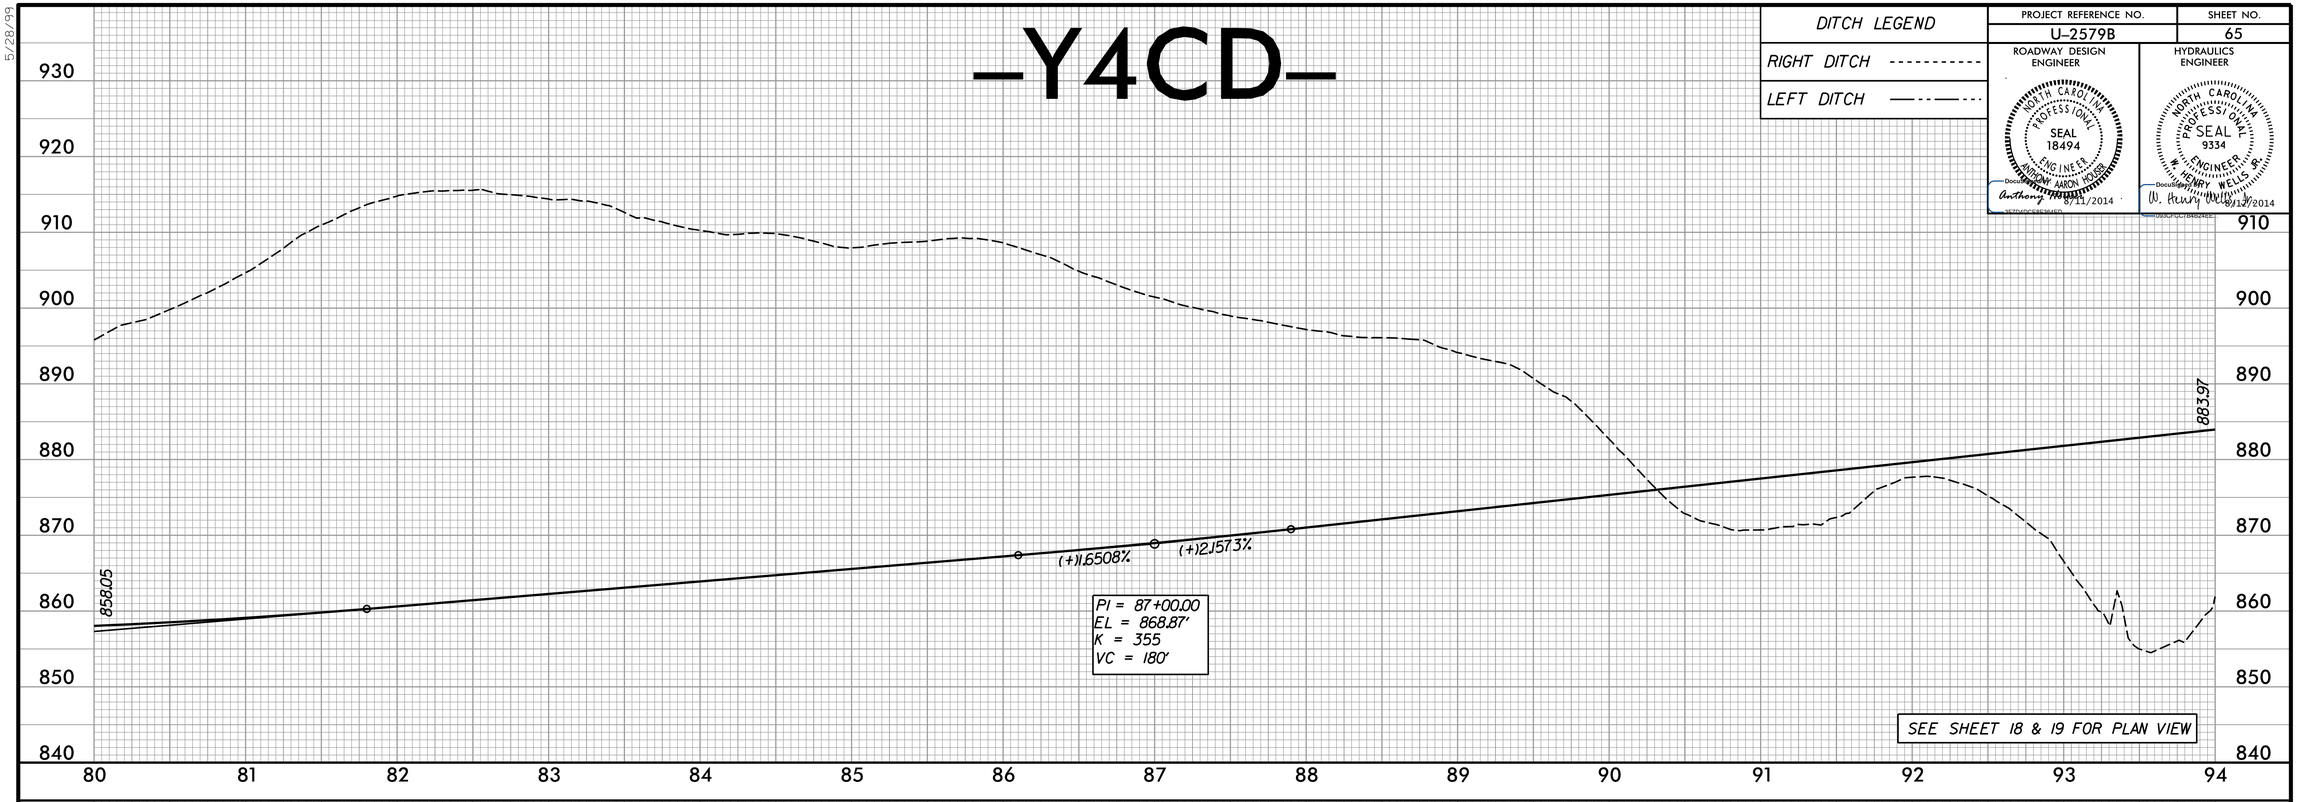

-Y4CD-

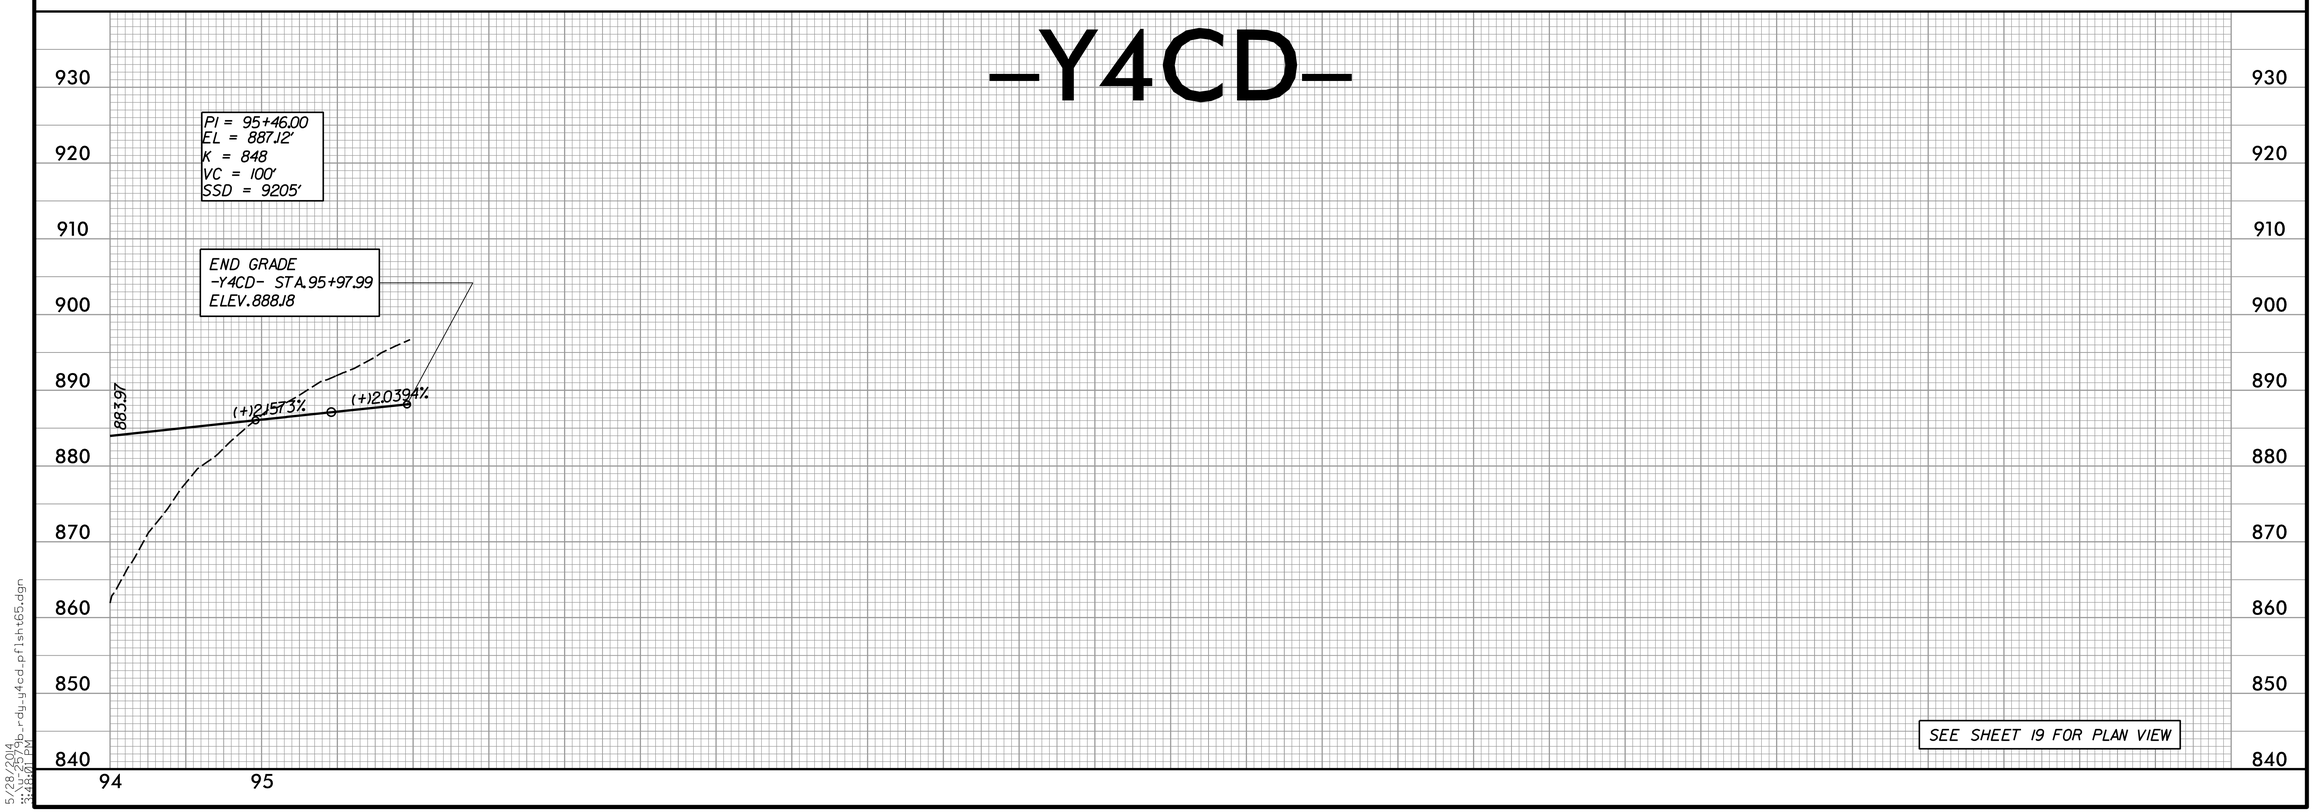

5/28/99

5/28/2014
u:\u2579b_rdy_y4cd_pl1sh1t65.dgn
3:18:07 PM