DITCH LEGEND	PROJECT REFERENCE NO.	SHEET NO.
	U-2579B	35
RIGHT DITCH ----------	ROADWAY DESIGN ENGINEER	HYDRAULICS ENGINEER
LEFT DITCH —·—·—	NORTH CAROLINA PROFESSIONAL SEAL 18494 ENGINEER ANTHONY AARON HOUSER	NORTH CAROLINA PROFESSIONAL SEAL 9334 ENGINEER W. HENRY WELLS JR.
	Anthony 6/11/2014	W. Henry Wells Jr. 6/12/2014

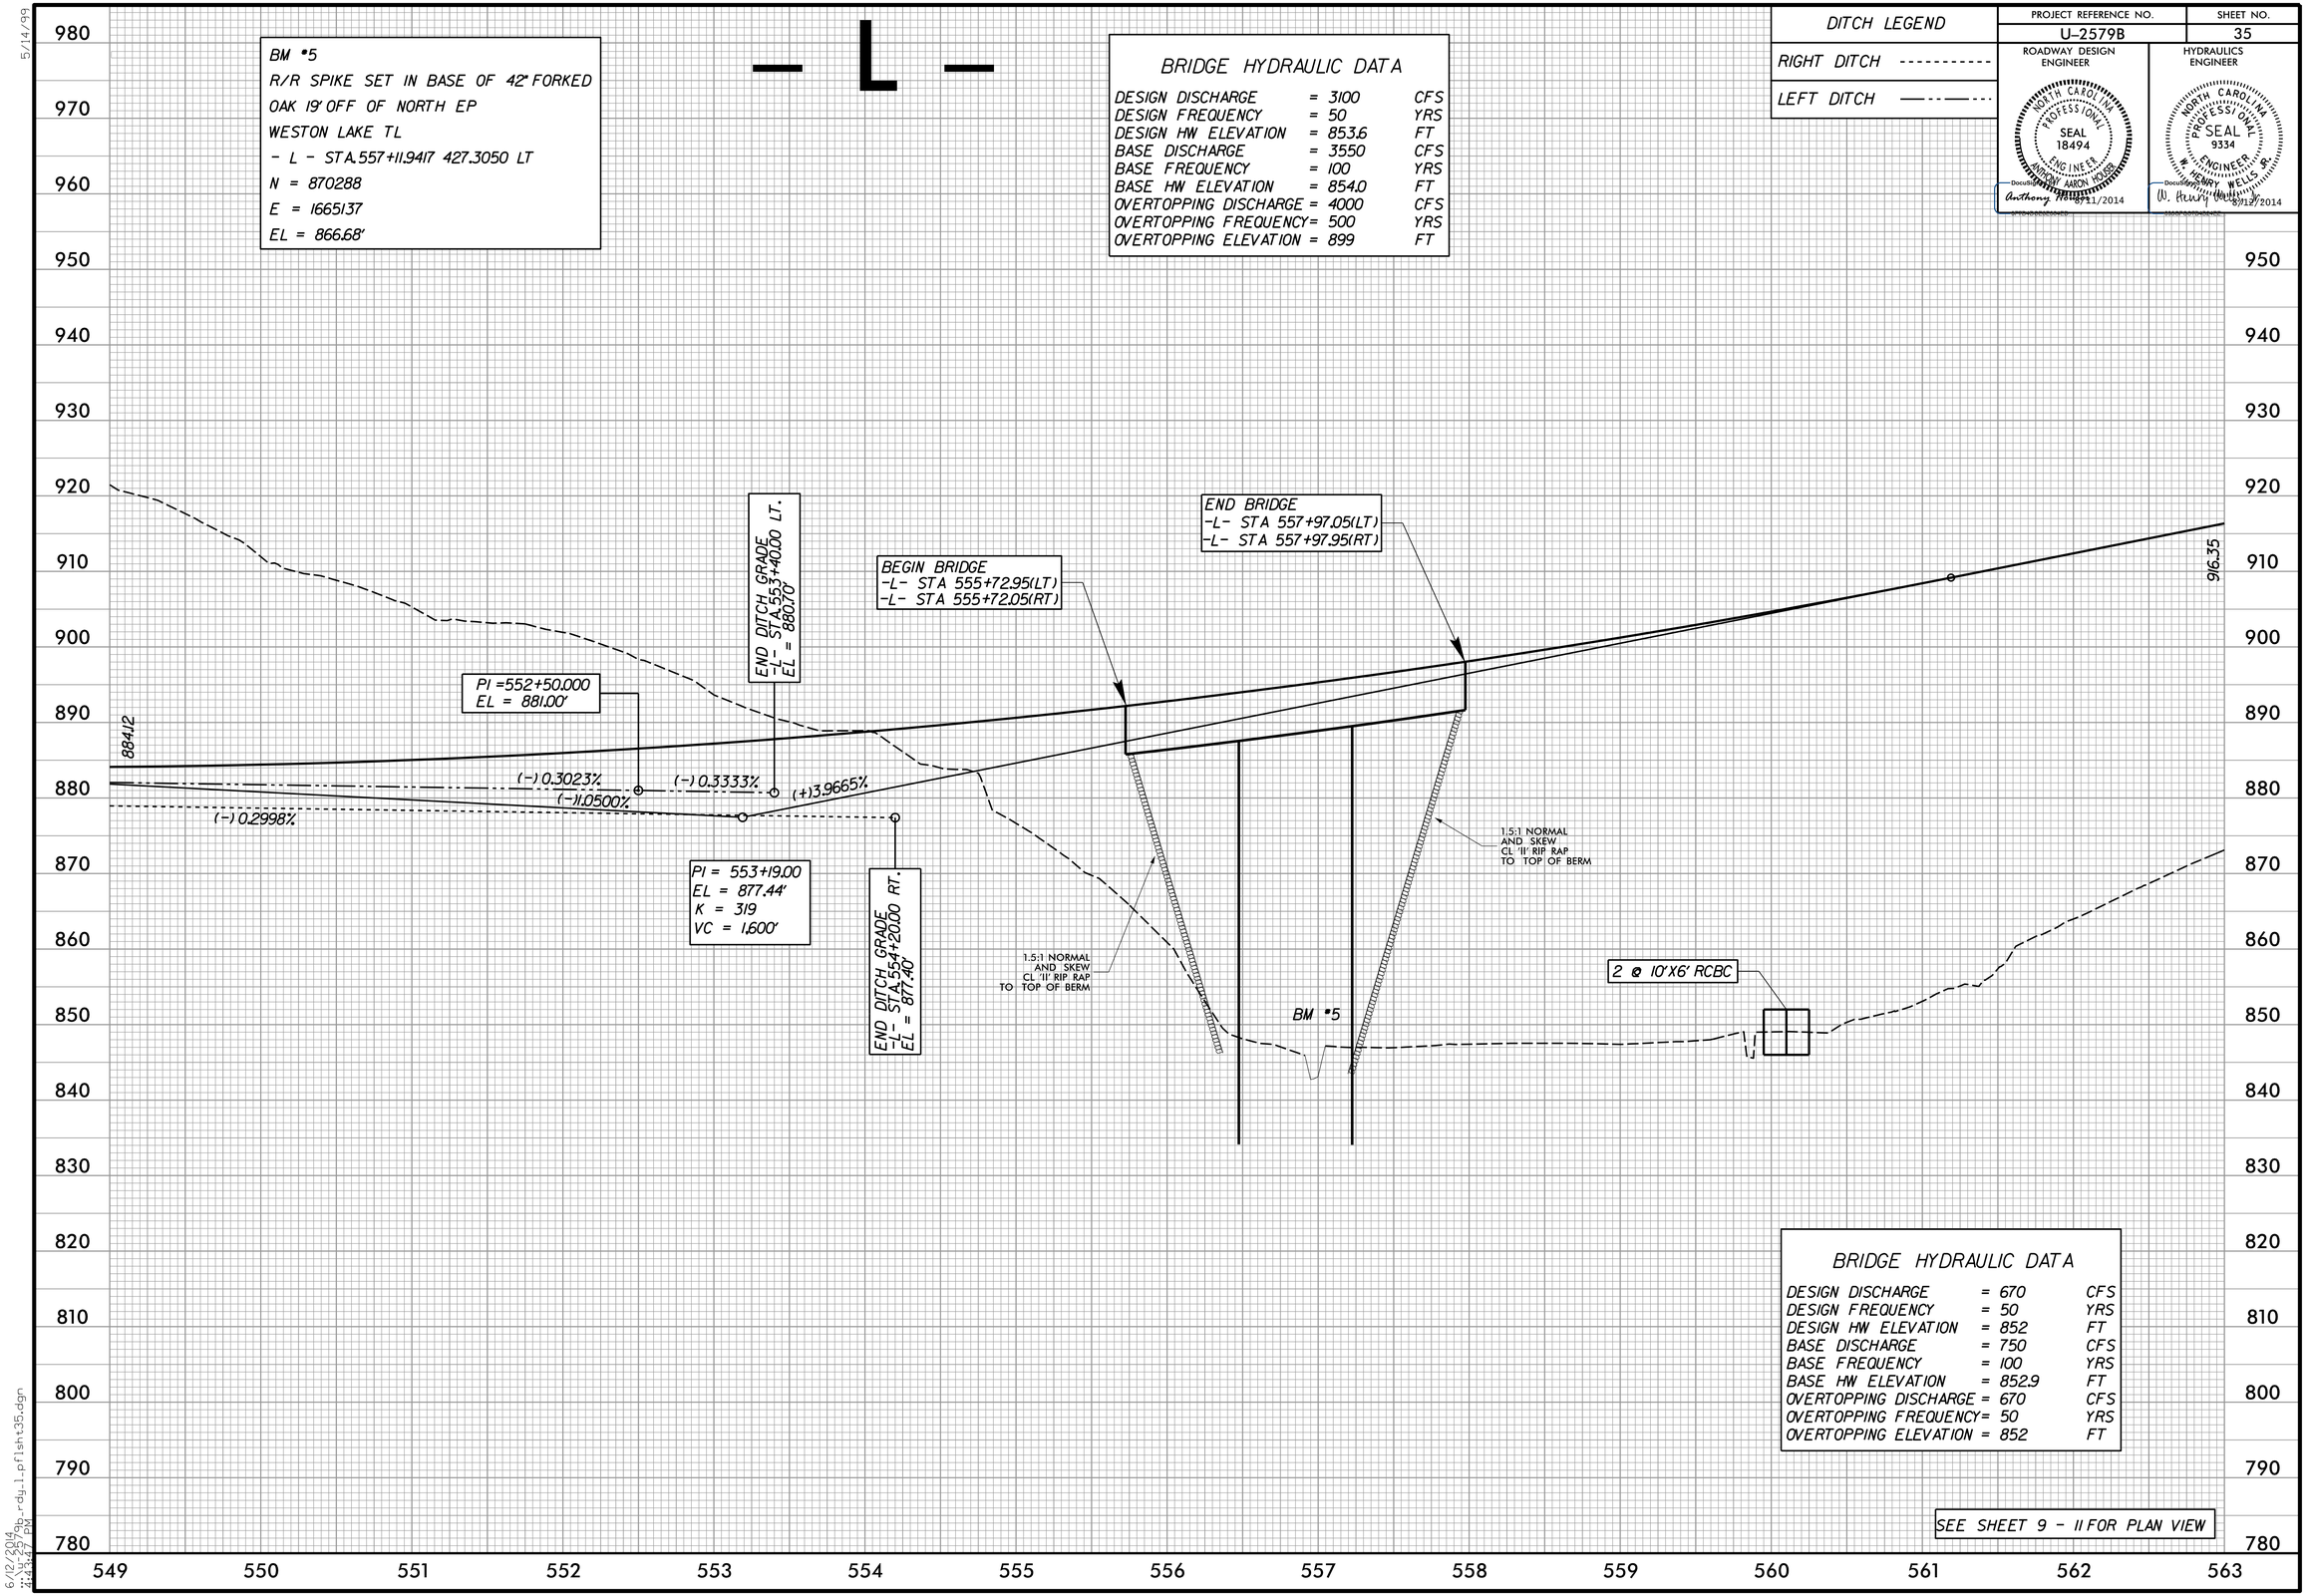

5/14/99

6/12/2014
12:24:47 PM
ab_rdy_1_pfl_sht35.dgn