DITCH LEGEND	PROJECT REFERENCE NO.	SHEET NO.
RIGHT DITCH ----------	U-2579B	57
LEFT DITCH —·—·—	ROADWAY DESIGN ENGINEER	HYDRAULICS ENGINEER

NORTH CAROLINA PROFESSIONAL SEAL 18494 ENGINEER ANTHONY AARON HOUSER
DocuSigned by: Anthony Houser 8/21/2014

NORTH CAROLINA PROFESSIONAL SEAL 9334 ENGINEER W. HENRY WELLS JR.
DocuSigned by: W. Henry Wells Jr. 8/12/2014

– Y4WB –

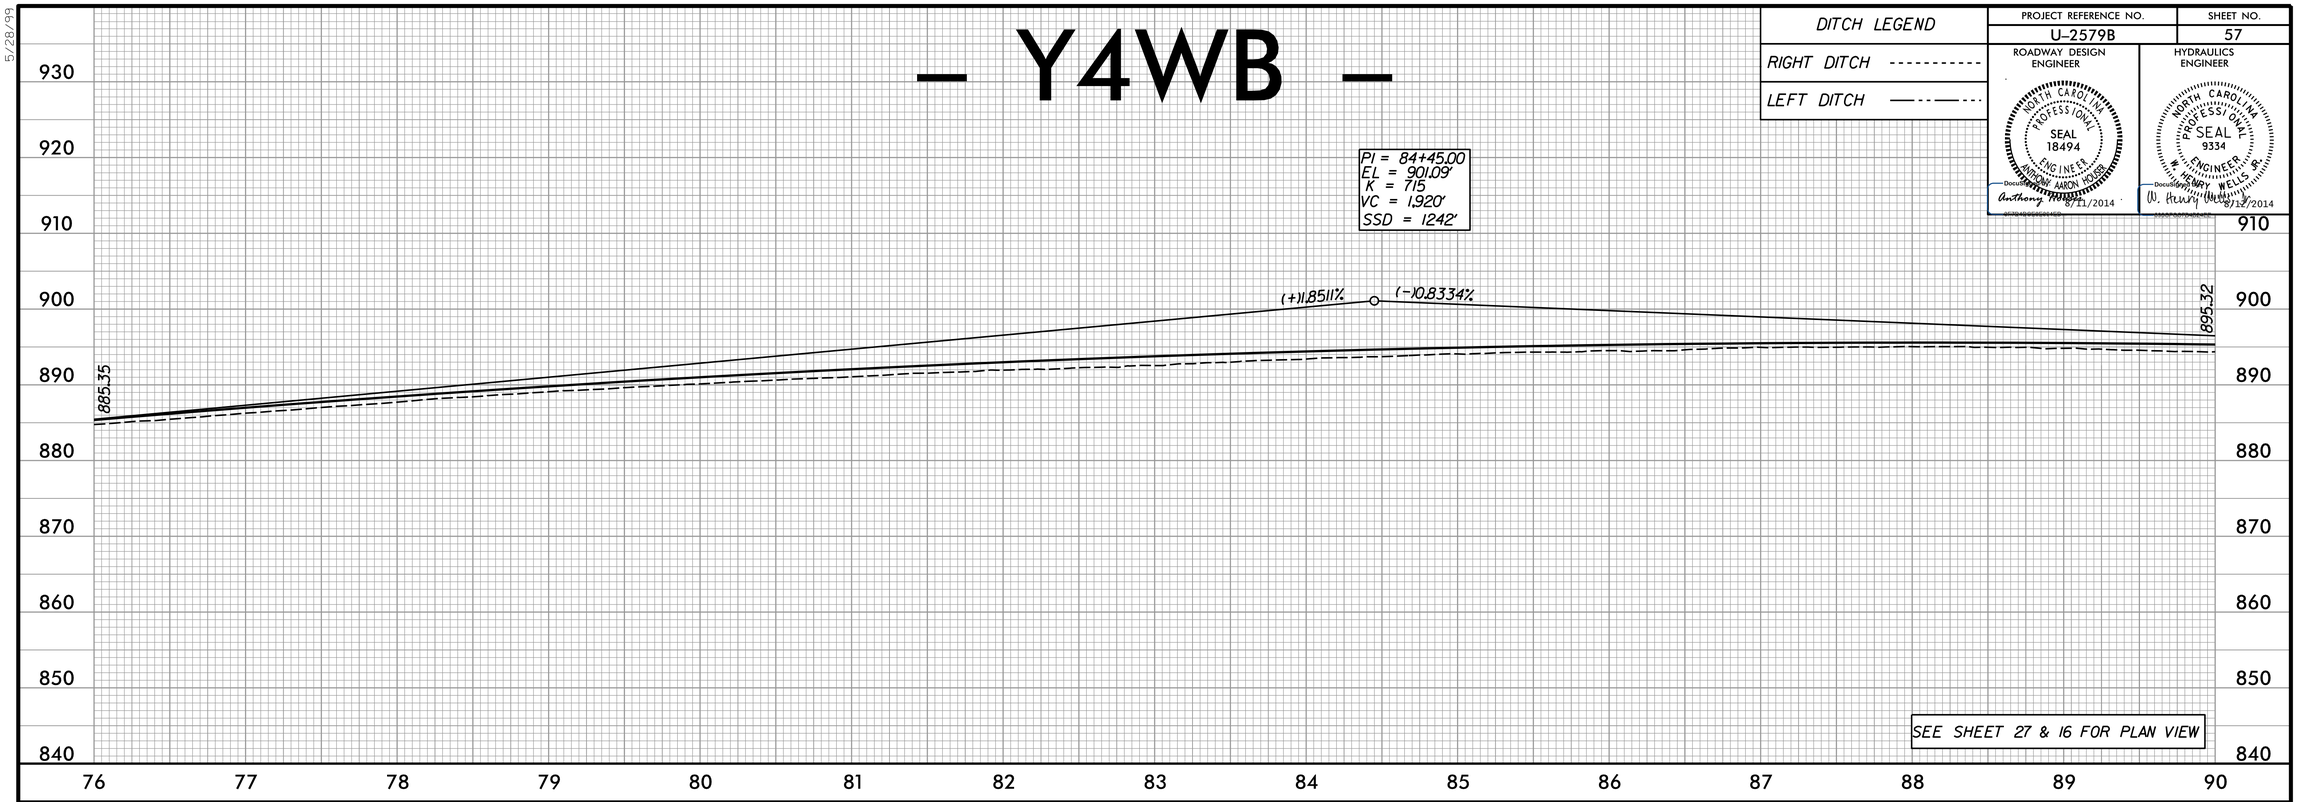

SEE SHEET 27 & 16 FOR PLAN VIEW

– Y4WB –

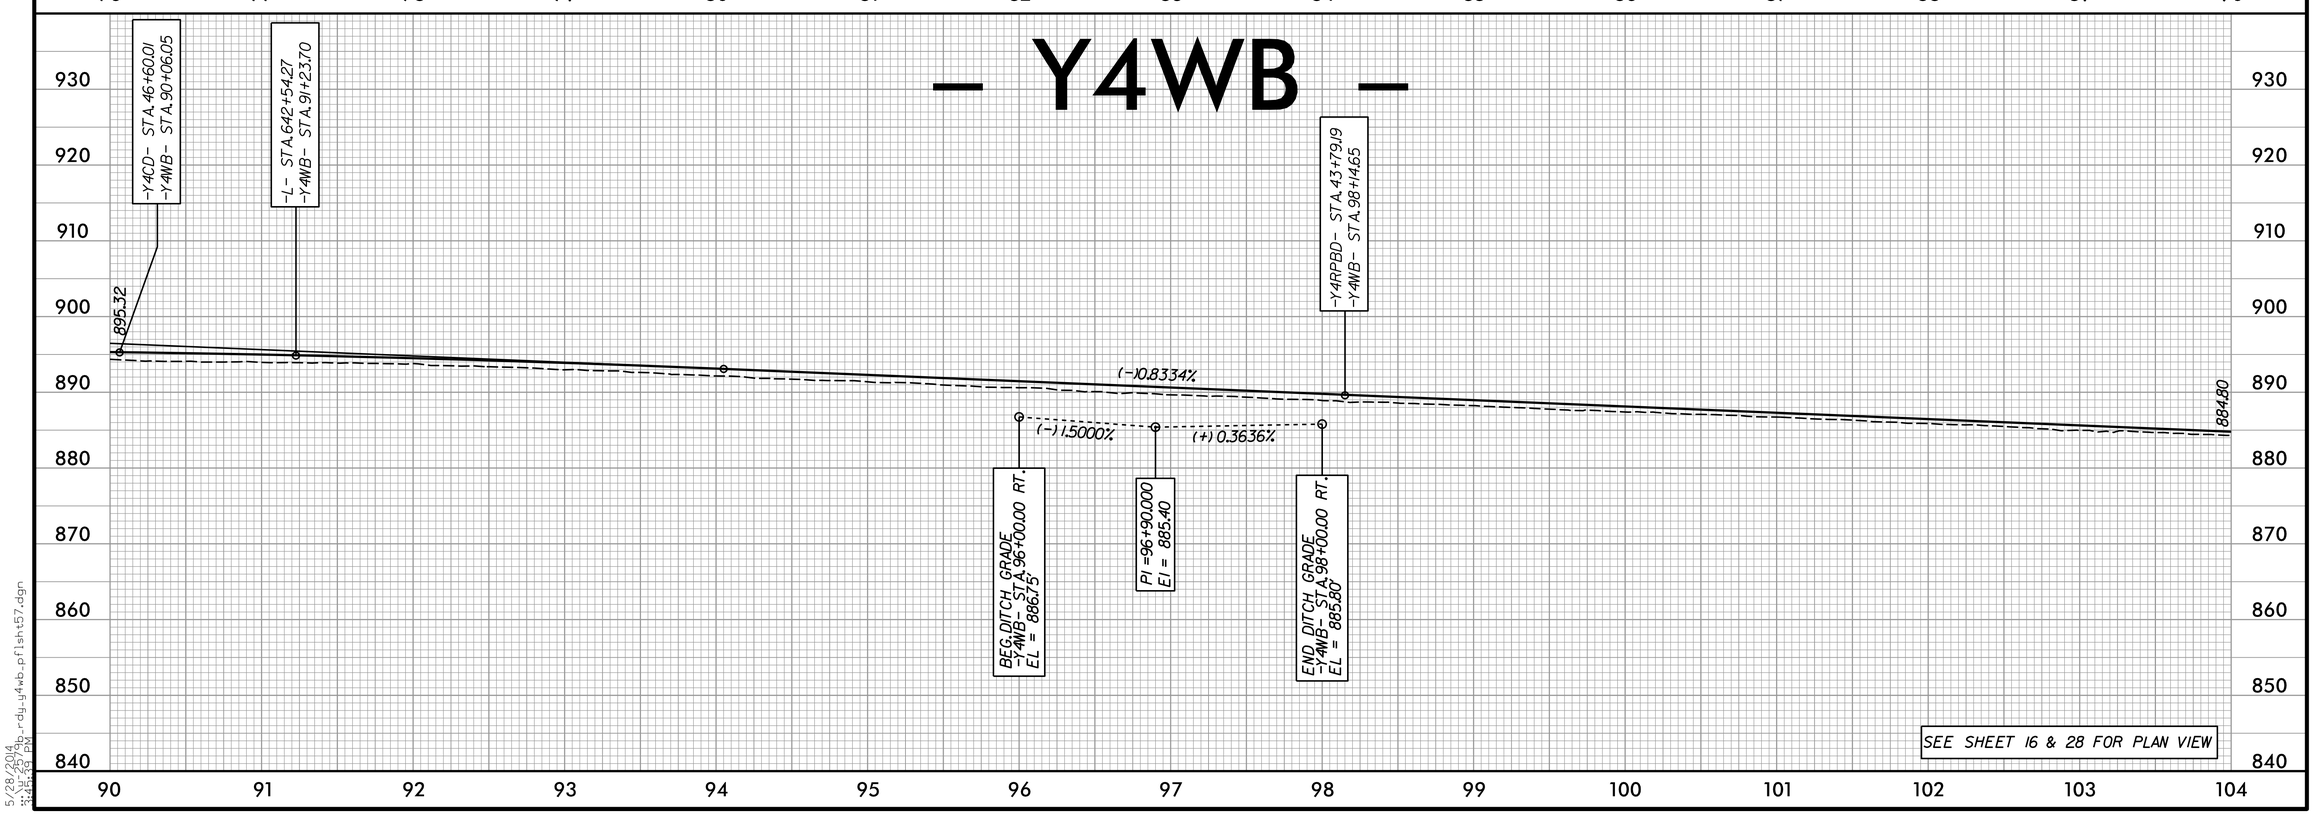

SEE SHEET 16 & 28 FOR PLAN VIEW

5/28/99

5/28/2014
12:29:49 PM
U:\projects\u-2579b_rdy_y4wb_pflsht57.dgn