PROJECT REFERENCE NO.	SHEET NO.
U-2579B	49A

ROADWAY DESIGN ENGINEER

NORTH CAROLINA PROFESSIONAL SEAL 18494 ENGINEER ANTHONY AARON HOUSER

Anthony A. Houser 8/11/2014

HYDRAULICS ENGINEER

NORTH CAROLINA PROFESSIONAL SEAL 9334 ENGINEER HENRY WELLS JR.

H. Henry Wells Jr. 8/12/2014

DITCH LEGEND

RIGHT DITCH

LEFT DITCH

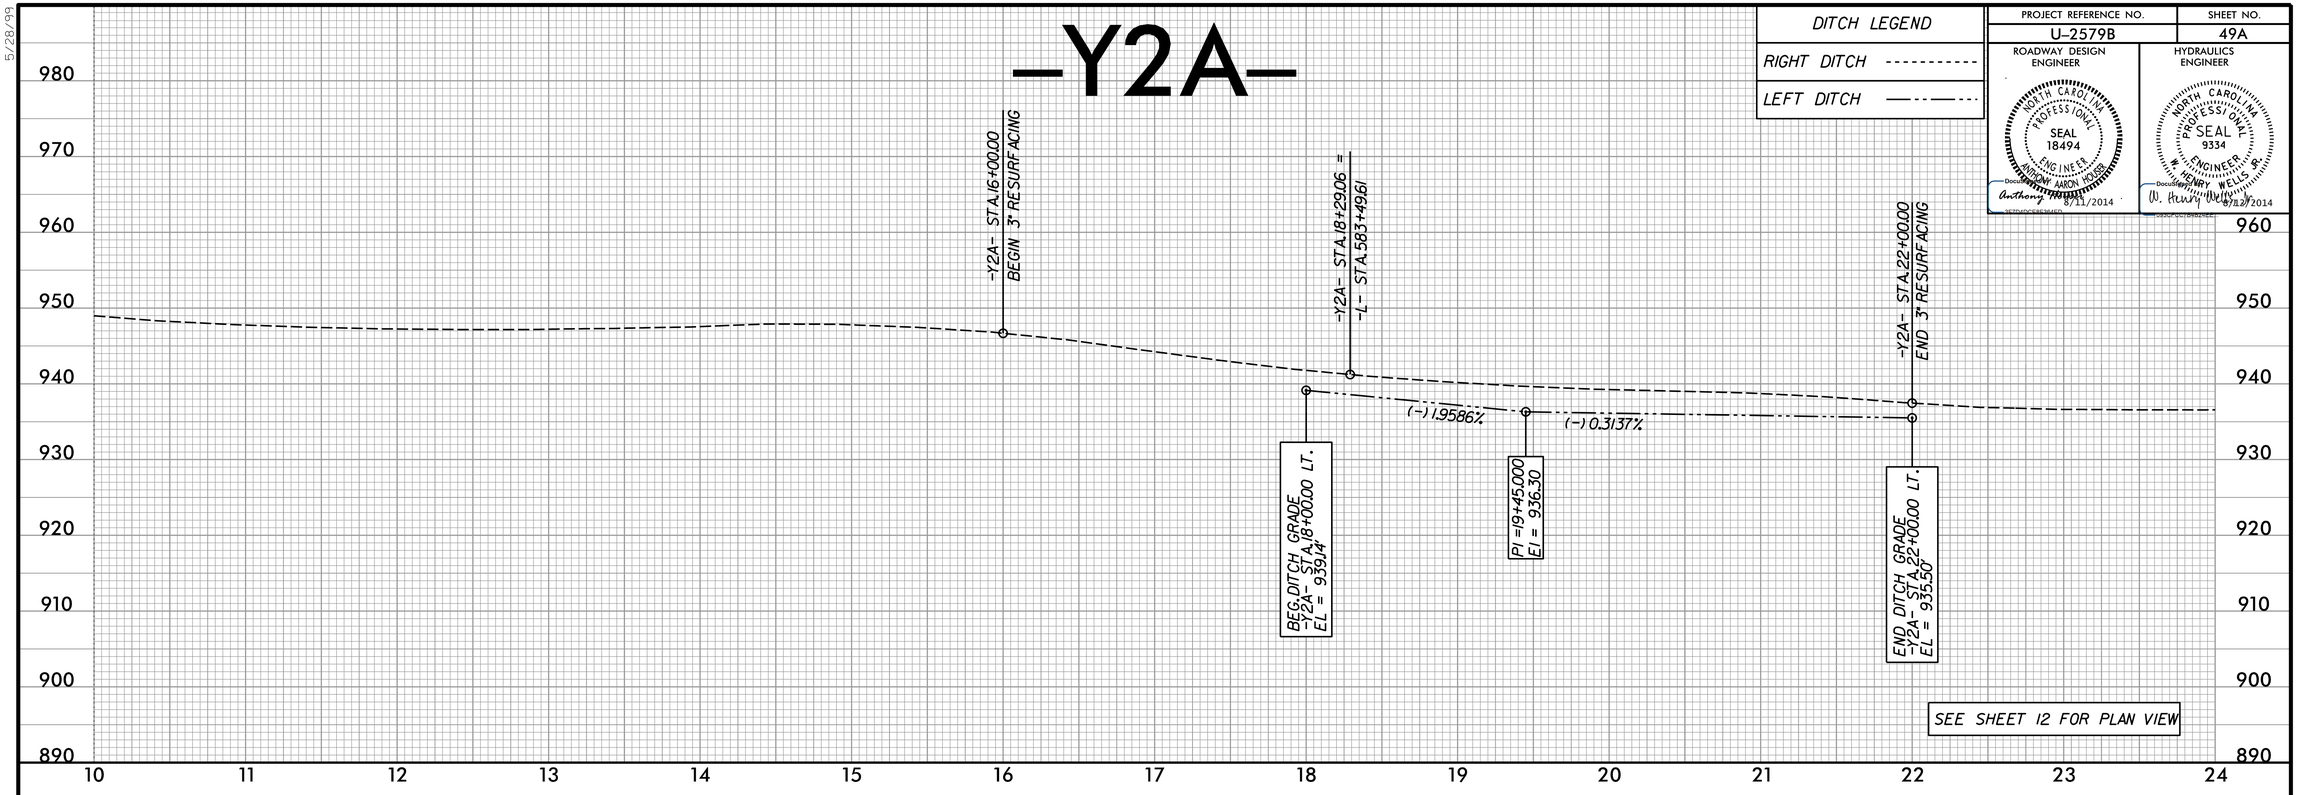

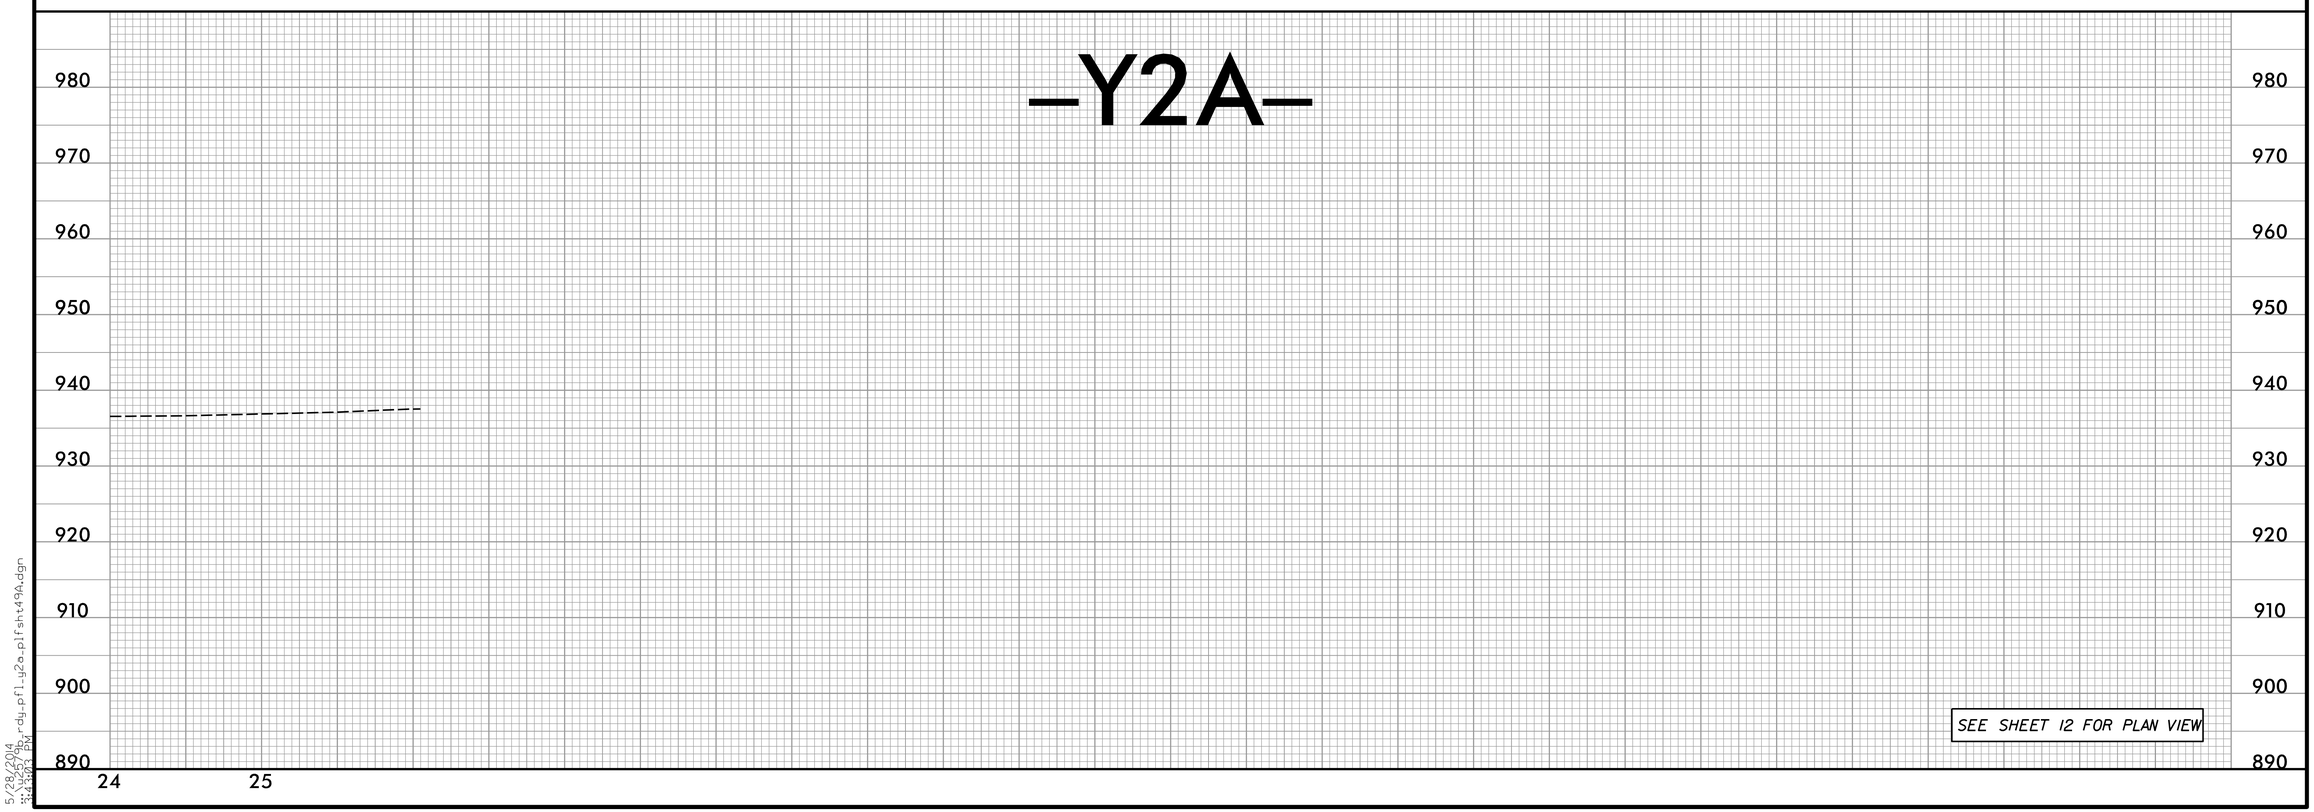

5/28/99

5/28/2014
11:42:03 AM
$rdy_pfl_y2a_plfsht49a.dgn