PROJECT REFERENCE NO.	SHEET NO.
U-2579B	27
R/W SHEET NO.	

ROADWAY DESIGN ENGINEER

HYDRAULICS ENGINEER

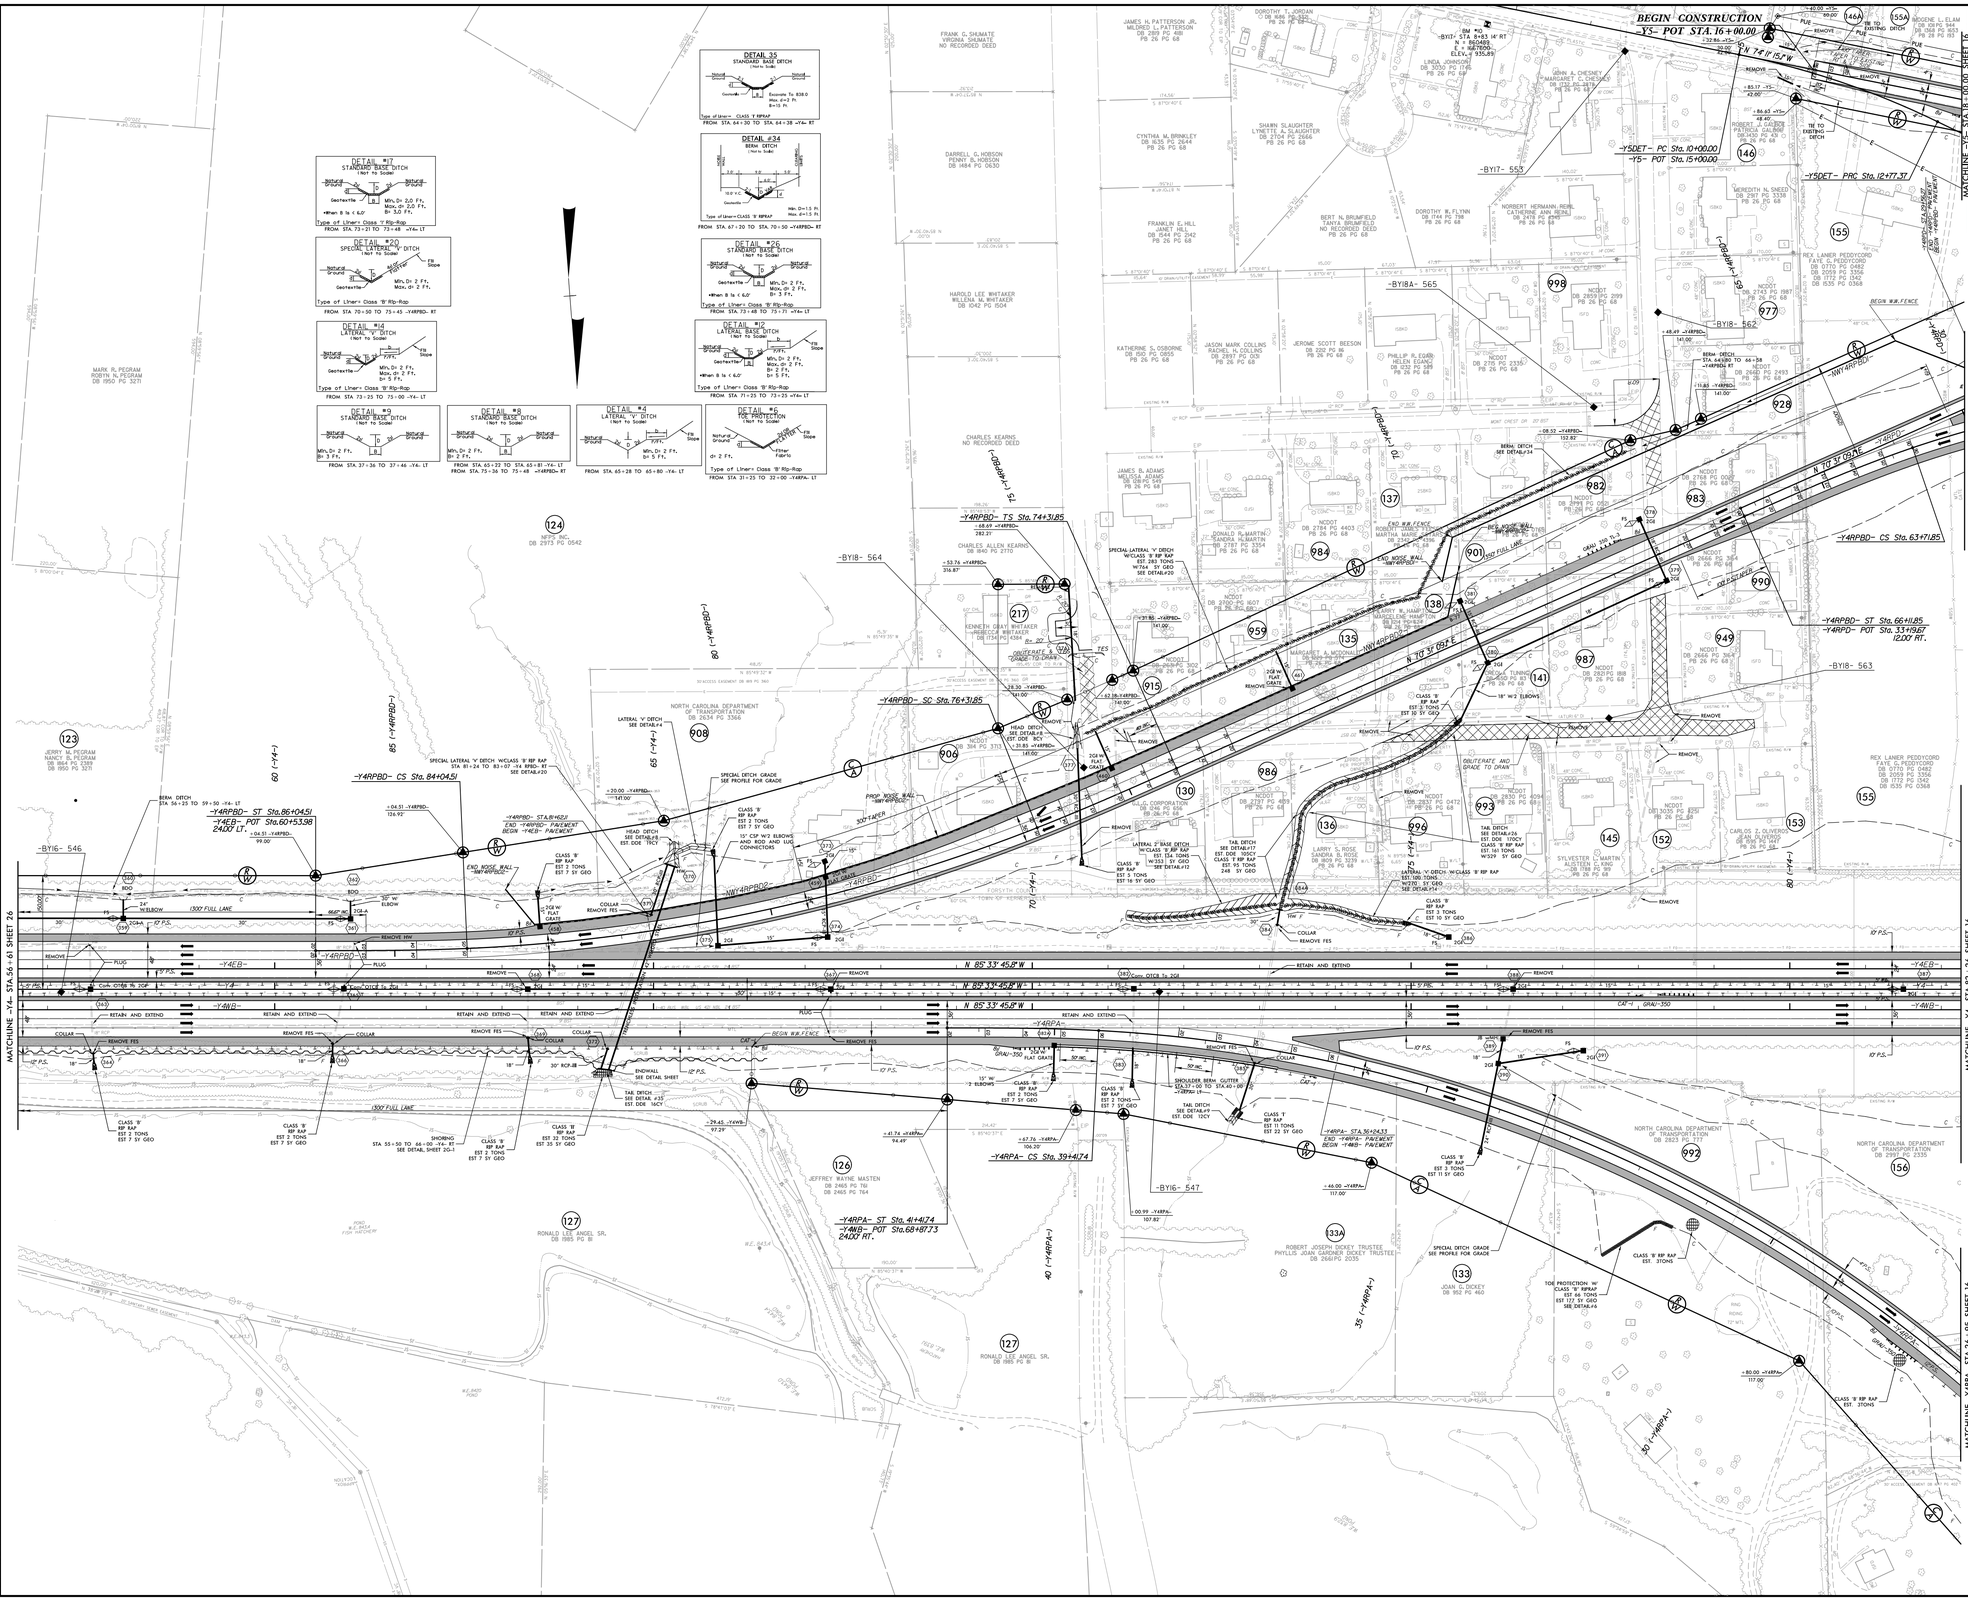

REVISIONS

8/17/99

8/1/2014
10:49:39 AM
u-2579b_rdy_pln_sh27.dgn