PROJECT REFERENCE NO.	SHEET NO.
U-2579B	91
ROADWAY DESIGN ENGINEER	HYDRAULICS ENGINEER

NORTH CAROLINA PROFESSIONAL SEAL 18494 ENGINEER ANTHONY AARON HOUSER
Anthony 10/22/2014

NORTH CAROLINA PROFESSIONAL SEAL 9334 ENGINEER W. HENRY WELLS JR.
W. Henry Wells Jr. 8/12/2014

-DR5-

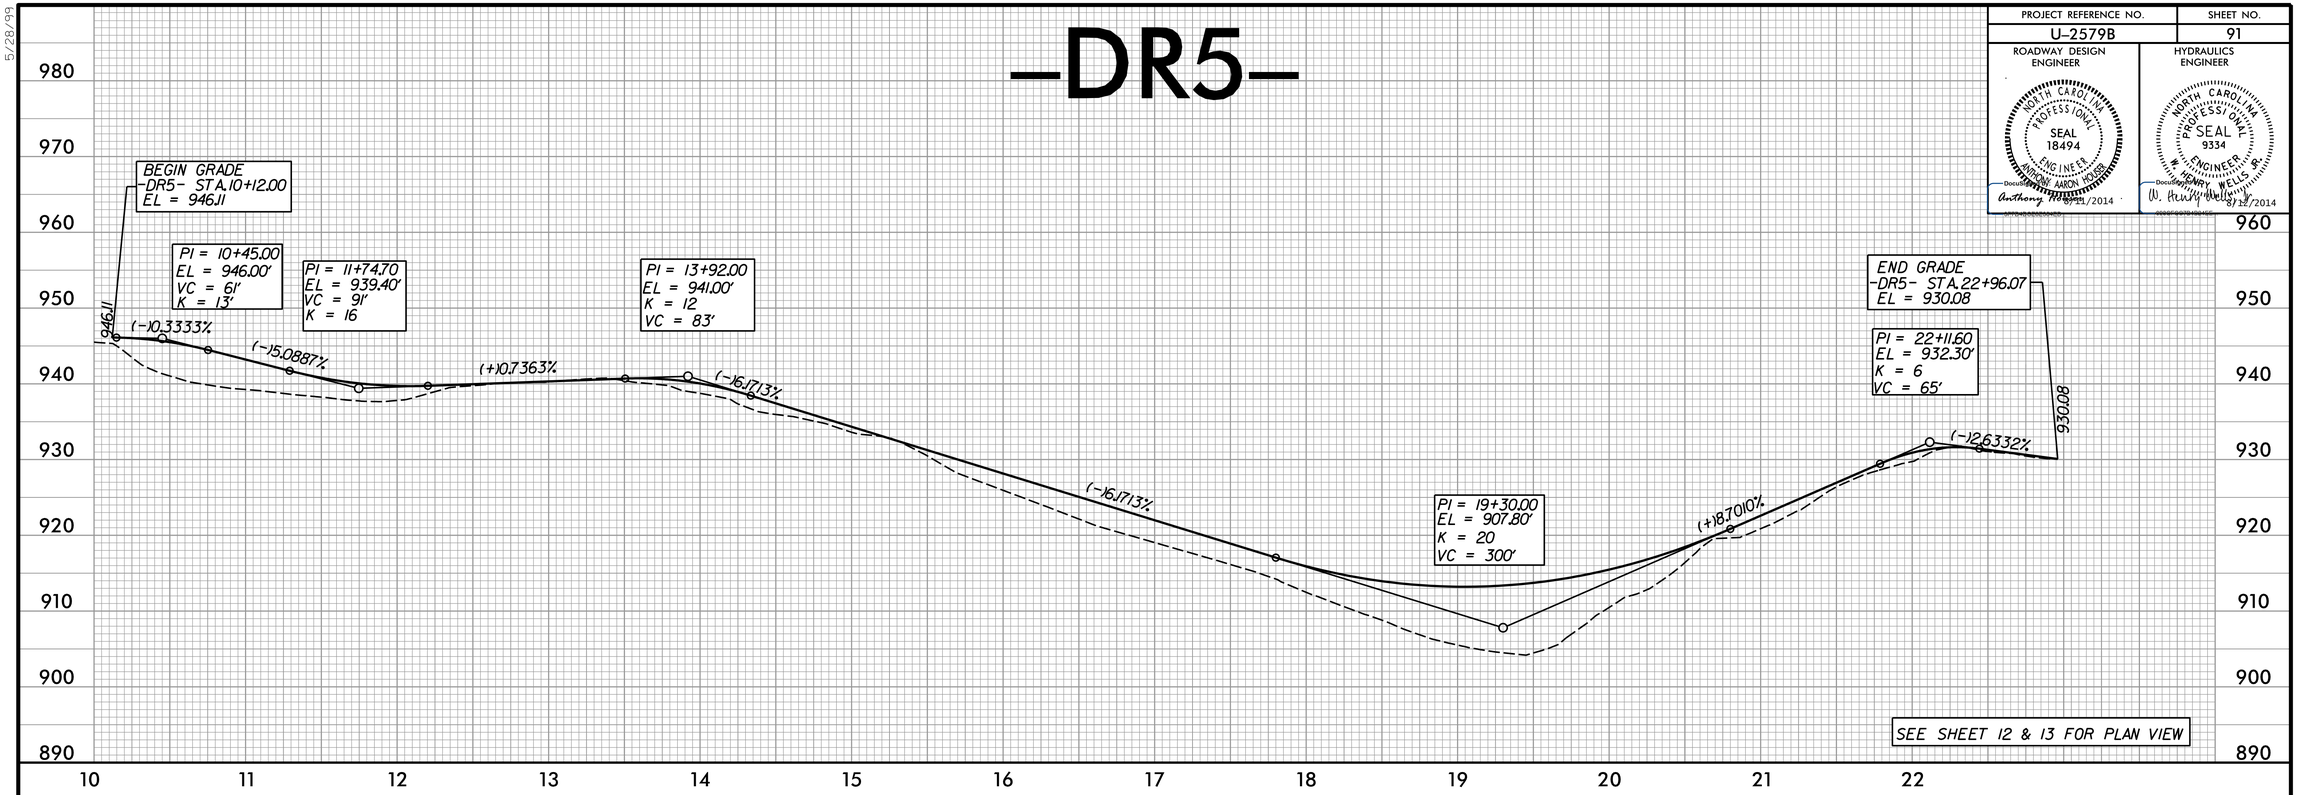

5/28/99

5/28/2014
3:29:47 PM
u:\rdy\rdy_pfl_dr5_pfl_sht91.dgn