TIP NO.	SHEET NO.
U-2579B	SIGN-7

APPROVED: Charles A. Johnson III (DocuSigned by: 62A34B1AC06543B...)

DATE: 06/09/2014

SEAL

NORTH CAROLINA PROFESSIONAL SEAL 20675 ENGINEER CHARLES A. JOHNSON III

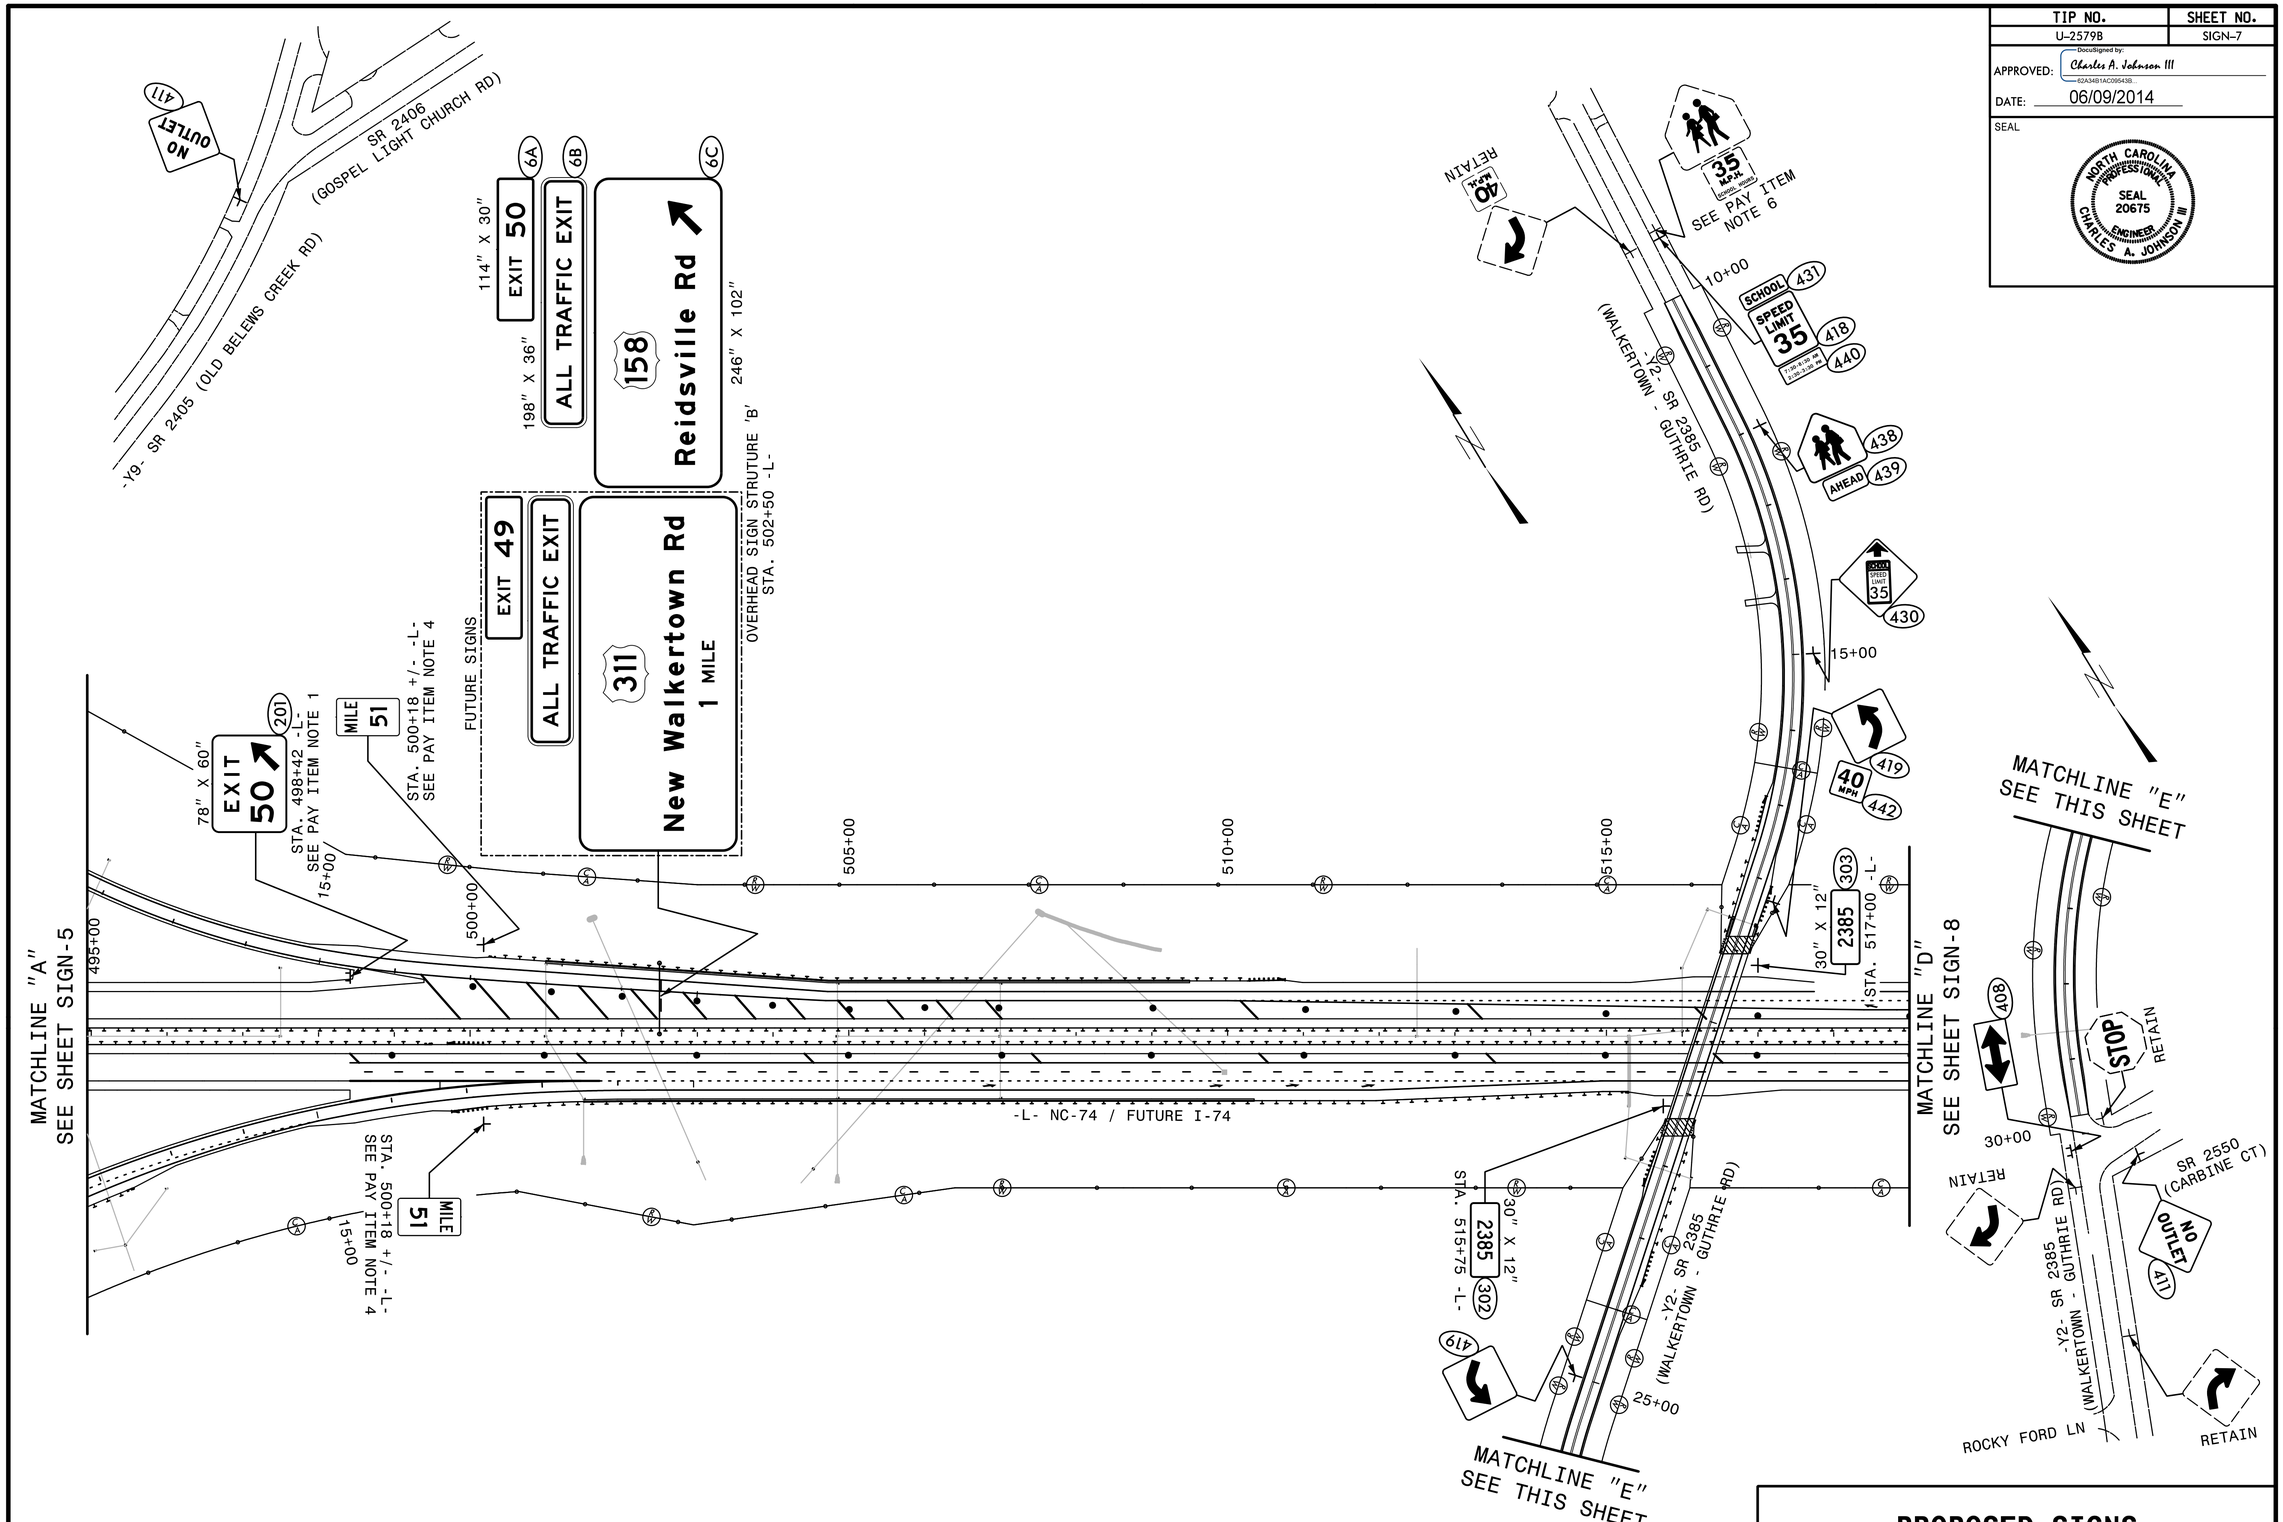

HNTB

HNTB NORTH CAROLINA, P.C.
343 E. Six Forks Road, Suite 200
Raleigh, North Carolina 27609
NC License No: C-1554

PROPOSED SIGNS
STA. 495+00 TO 579+00