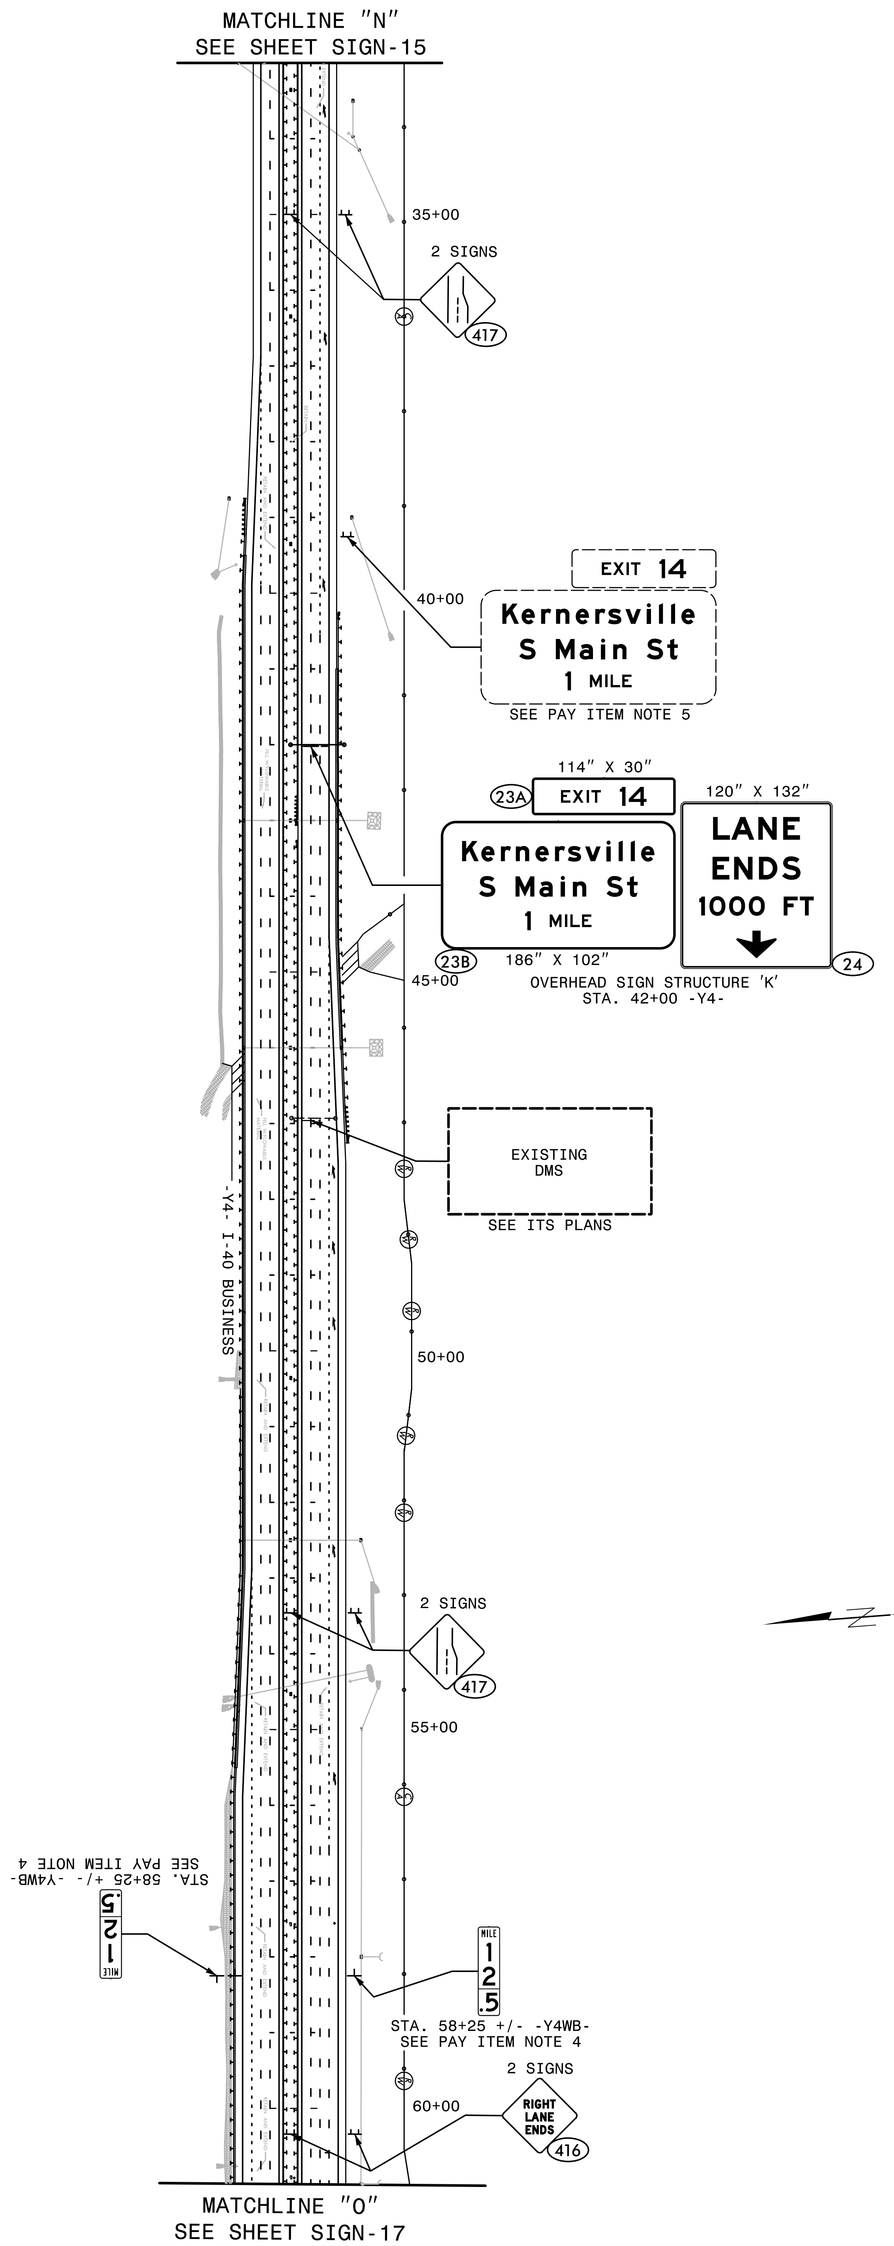

HNTB

HNTB NORTH CAROLINA, P.C.
343 E. Six Forks Road, Suite 200
Raleigh, North Carolina 27609
NC License No: C-1934

PROPOSED SIGNS
STA. 33+00 TO 61+00

TIP NO.	U-2579B
SHEET NO.	SIGN-16

Developed by
Charles A. Johnson III
CHARLES A. JOHNSON III

APPROVED: _____

DATE: 06/09/2014

SEAL

NORTH CAROLINA PROFESSIONAL ENGINEER SEAL 20675 CHARLES A. JOHNSON III