Project No.	Sheet No.
U–2579B	Sig. 1

TIP PROJECT: U–2579B

CONTRACT: C203484

STATE OF NORTH CAROLINA
DIVISION OF HIGHWAYS

FORSYTH COUNTY

LOCATION: WINSTON SALEM NORTHERN BELTWAY (EASTERN SECTION) (FUTURE I–74) FROM US 158 TO I–40 BUS/US 421

TYPE OF WORK: TRAFFIC SIGNALS

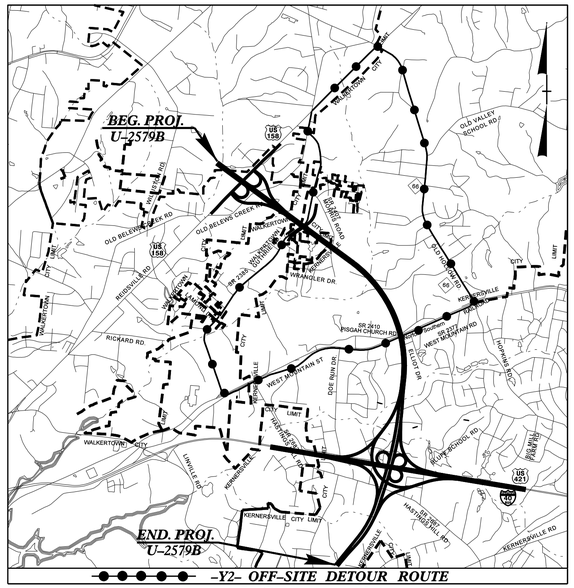

VICINITY MAP

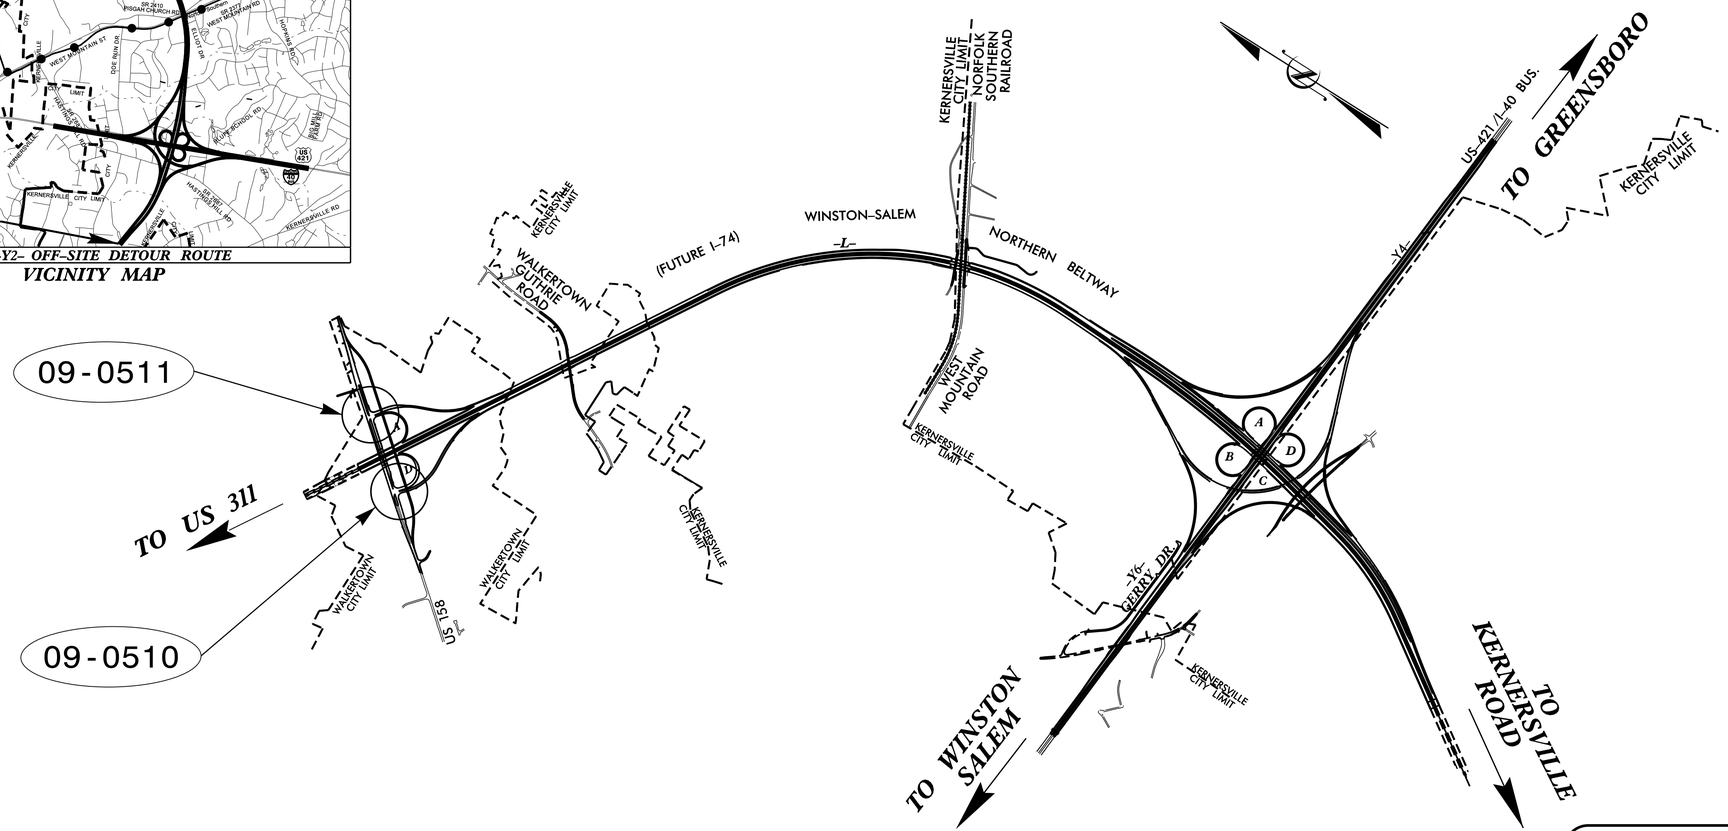

Refer to "Roadway Standard Drawings NCDOT" dated January 2012 and "Standard Specifications for Roads and Structures" dated January 2012.

Index of Plans

Sheet #	Reference #	Location/Description
Sig. 1	--------	Title Sheet
Sig. 2.1–2.2	09–0510	US 158 (Reidsville Road) at I–74 EB Ramps
Sig. 3.1–3.2	09–0511	US 158 (Reidsville Road) at I–74 WB Ramps
SCP 1	N/A	Wireless Communications Plans

INTELLIGENT TRANSPORTATION AND SIGNALS UNIT

Robert J. Ziemba, PE – Central Region Signals Engineer
George C. Brown, PE – Signal Equipment Design Engineer
I. Neil Avery – Signal Communications Project Engineer

Prepared In the Office of:
DIVISION OF HIGHWAYS
TRANSPORTATION MOBILITY AND SAFETY BRANCH

Transportation Mobility and Safety Division · STATE OF NORTH CAROLINA · DEPARTMENT OF TRANSPORTATION · Signal Design Section

750 N. Greenfield Parkway, Garner, NC 27529

02-JUN-2014 15:27
S:\Traffic-Projects-U\U2579B\Traffic\Signals\Design\Titlesheet\u2579b_rdy_tsh.dgn