DocuSign Envelope ID: DA0292F4-91E7-4ED7-B36C-F5050A8A9399

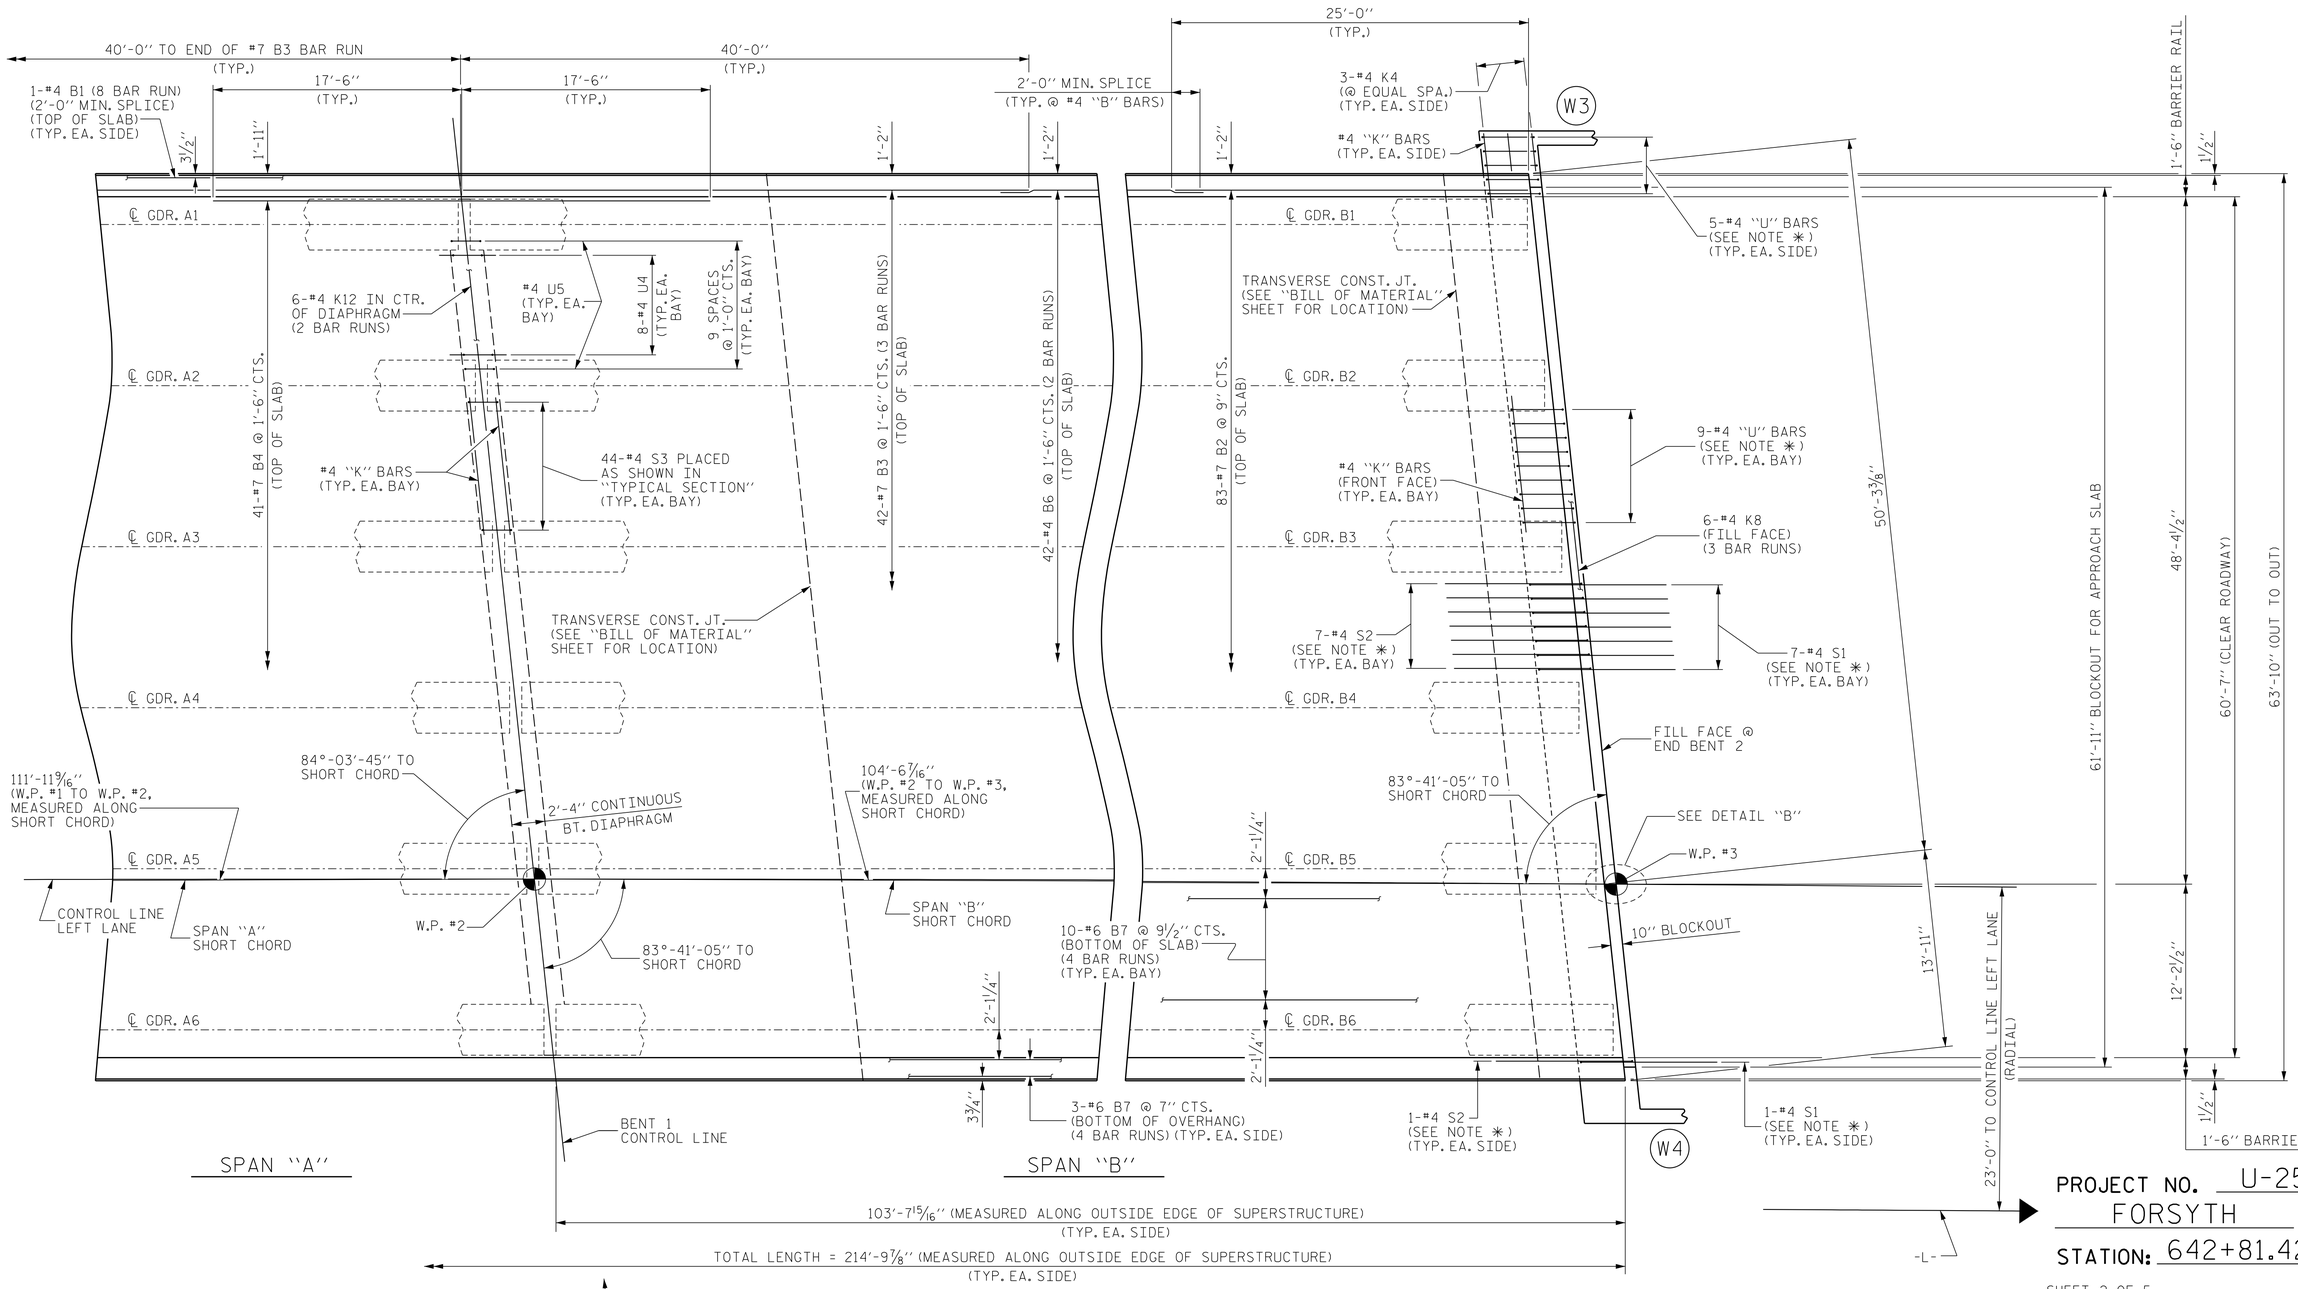

PROJECT NO. U-2579B
FORSYTH COUNTY
STATION: 642+81.42 -L-

SHEET 2 OF 5

PARTIAL PLAN OF SPAN

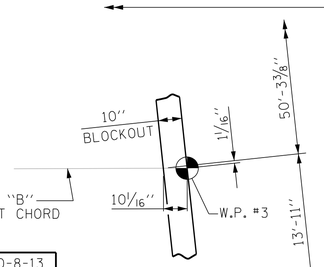

DETAIL "B"

NOTES :

GIRDERS AND OUTSIDE EDGES OF SUPERSTRUCTURE ARE PARALLEL TO THE LONG CHORD.

FOR BARRIER RAIL REINFORCING STEEL AND DETAILS, SEE "CONCRETE BARRIER RAIL" SHEETS.

✳ THESE BARS ARE TO MATCH SPACING OF THE #4 "V" BARS IN END BENT.

FOR PLACEMENT OF TOP & BOTTOM "A" BARS, SEE "A" BAR PLACEMENT DETAILS" SHEET.

NORTH CAROLINA PROFESSIONAL SEAL — JOHN T. DIFFEE — ENGINEER

WETHERILL ENGINEERING
559 Jones Franklin Rd. Suite 164
Raleigh, N.C. 27606
Bus: 919 851 8077
Fax: 919 851 8107
License: F-0377
TRANSPORTATION PLANNING/DESIGN - BRIDGE/STRUCTURE DESIGN
CIVIL/SITE DESIGN - GIS/GPS - CONSTRUCTION OBSERVATION

STATE OF NORTH CAROLINA
DEPARTMENT OF TRANSPORTATION
RALEIGH

SUPERSTRUCTURE

PLAN OF SPAN

(LEFT LANE)

REVISIONS						SHEET NO.
NO.	BY:	DATE:	NO.	BY:	DATE:	S-479
1			3			TOTAL SHEETS
2			4			707

DRAWN BY :	J.M. BRITT	DATE :	10-8-13
CHECKED BY :	B.C. HUNT	DATE :	4-1-14
DESIGN ENGINEER OF RECORD :	T. DIFFEE	DATE :	4-15-14

P:\2013\13109.22 U-2579B\Structures\DGN\Str 13 (L-LtLane)\U2579B_SD_STR13_PS_WE1.dgn
6/9/2014 2:19:05 PM