DocuSign Envelope ID: DA0292F4-91E7-4ED7-B36C-F5050A8A9399

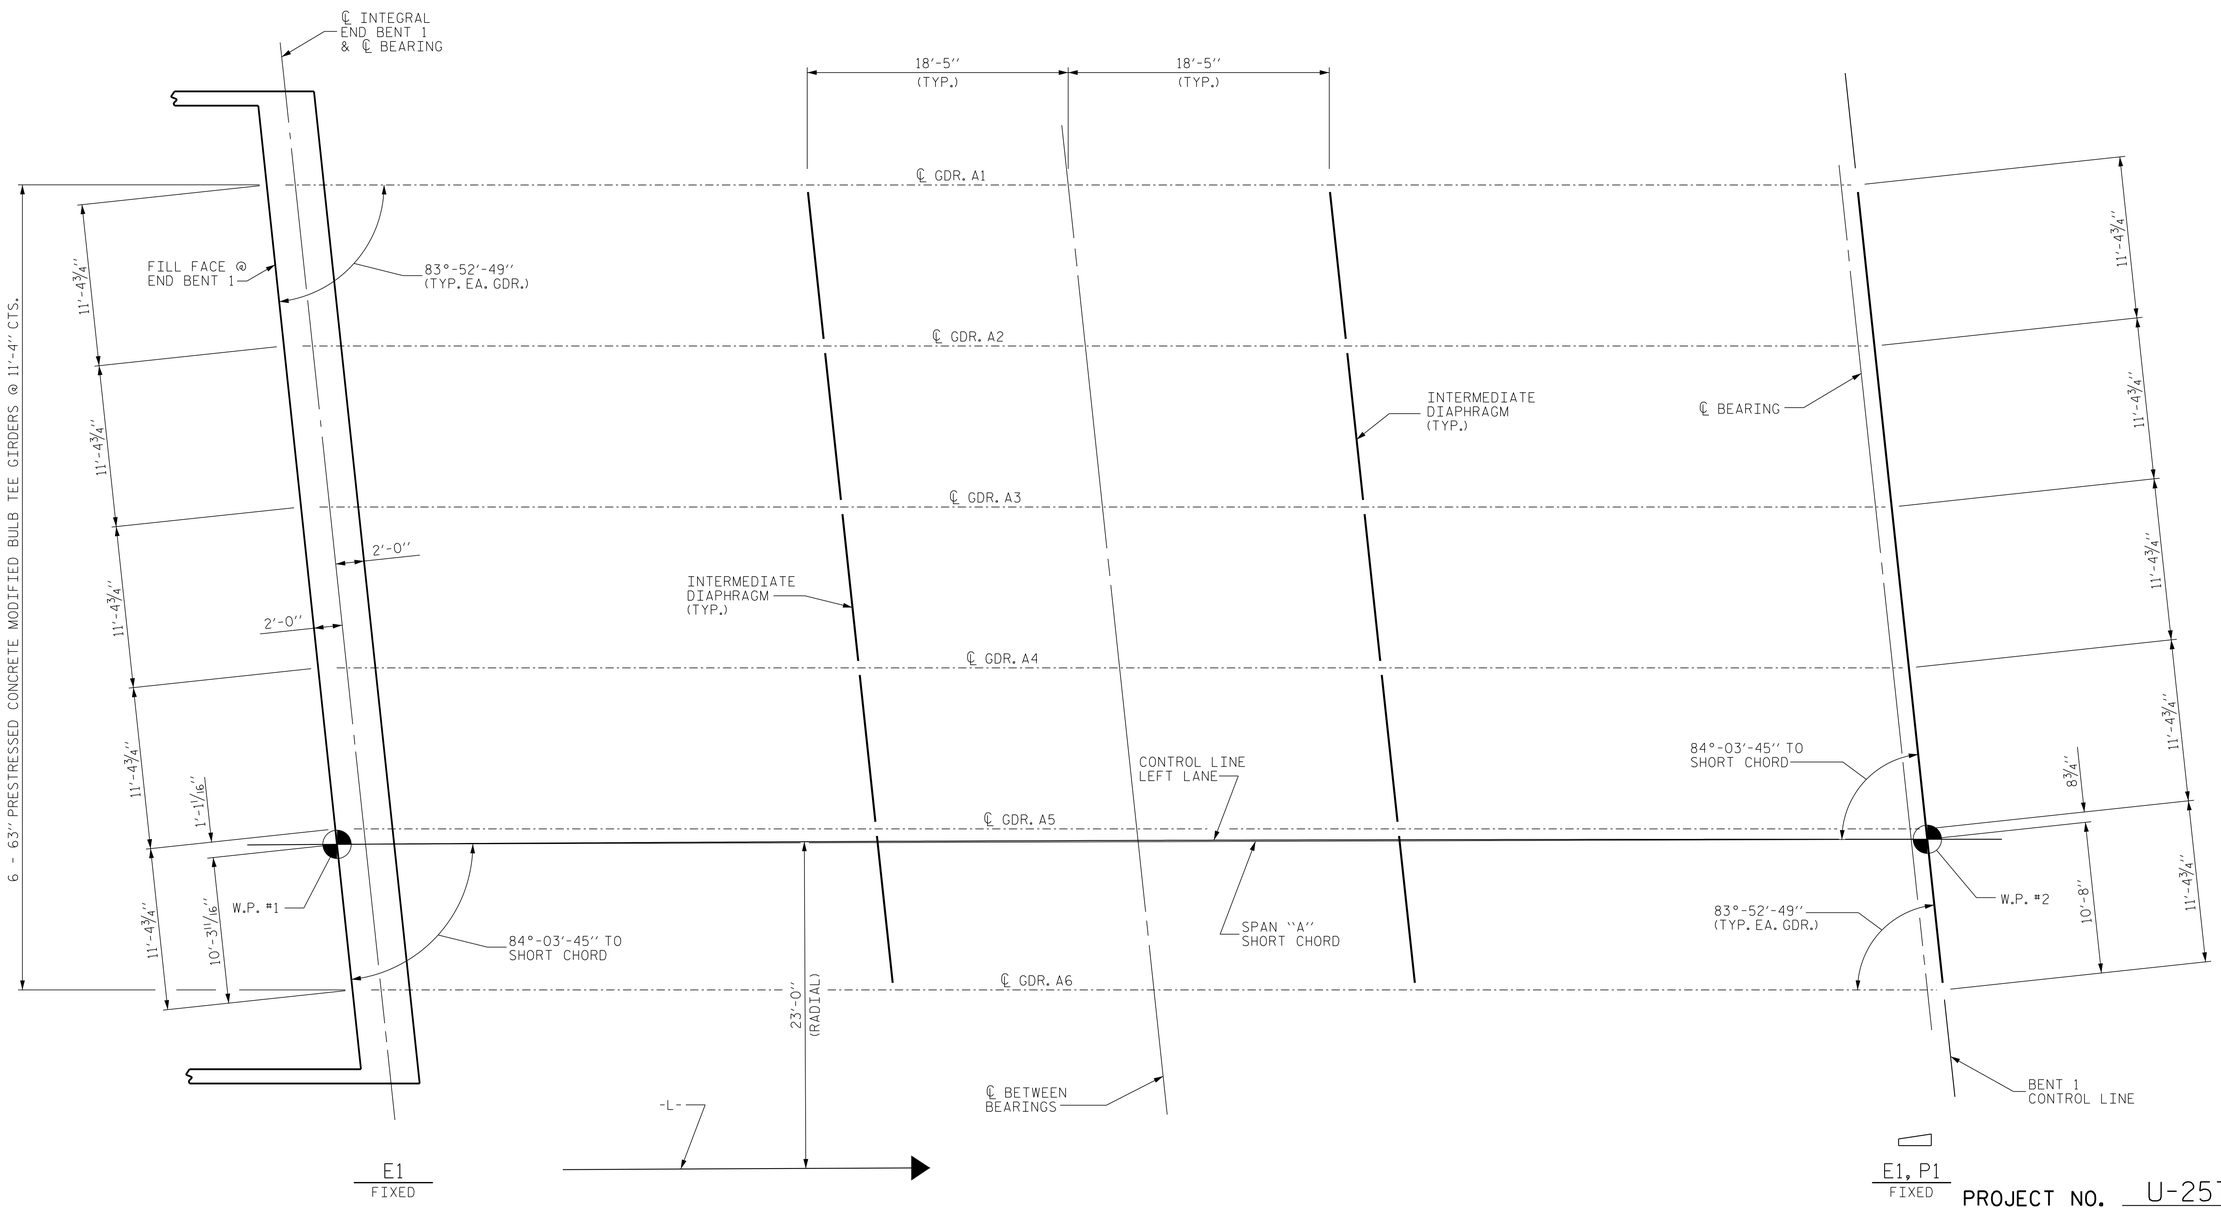

GIRDER LAYOUT - SPAN ''A''

ALL GIRDERS ARE PARALLEL TO THE LONG CHORD

PROJECT NO. U-2579B

FORSYTH COUNTY

STATION: 642+81.42 -L-

SHEET 1 OF 2

STATE OF NORTH CAROLINA
DEPARTMENT OF TRANSPORTATION
RALEIGH

SUPERSTRUCTURE

GIRDER LAYOUT

(LEFT LANE)

REVISIONS							SHEET NO.
NO.	BY:	DATE:	NO.	BY:	DATE:		S-483
1			3				TOTAL SHEETS
2			4				707

NORTH CAROLINA PROFESSIONAL SEAL ENGINEER JOHN T. DIFFEE 026297

DocuSigned by: John T. Diffee 3/11/2014

WETHERILL ENGINEERING
559 Jones Franklin Rd. Suite 164
Raleigh, N.C. 27606
Bus: 919 851 8077
Fax: 919 851 8107
License: F-0377

TRANSPORTATION PLANNING/DESIGN - BRIDGE/STRUCTURE DESIGN
CIVIL/SITE DESIGN - GIS/GPS - CONSTRUCTION OBSERVATION

DRAWN BY : J.M. BRITT DATE : 9-17-13
CHECKED BY : B.C. HUNT DATE : 4-1-14
DESIGN ENGINEER OF RECORD : T. DIFFEE DATE : 4-15-14

P:\2013\13109.22 U-2579B\Structures\DGN\Str 13 (L-LtLane)\U2579B_SD_STR13_FP_WEI.dgn
6/9/2014 2:52:49 PM