DocuSign Envelope ID: DA0292F4-91E7-4ED7-B36C-F5050A8A9399

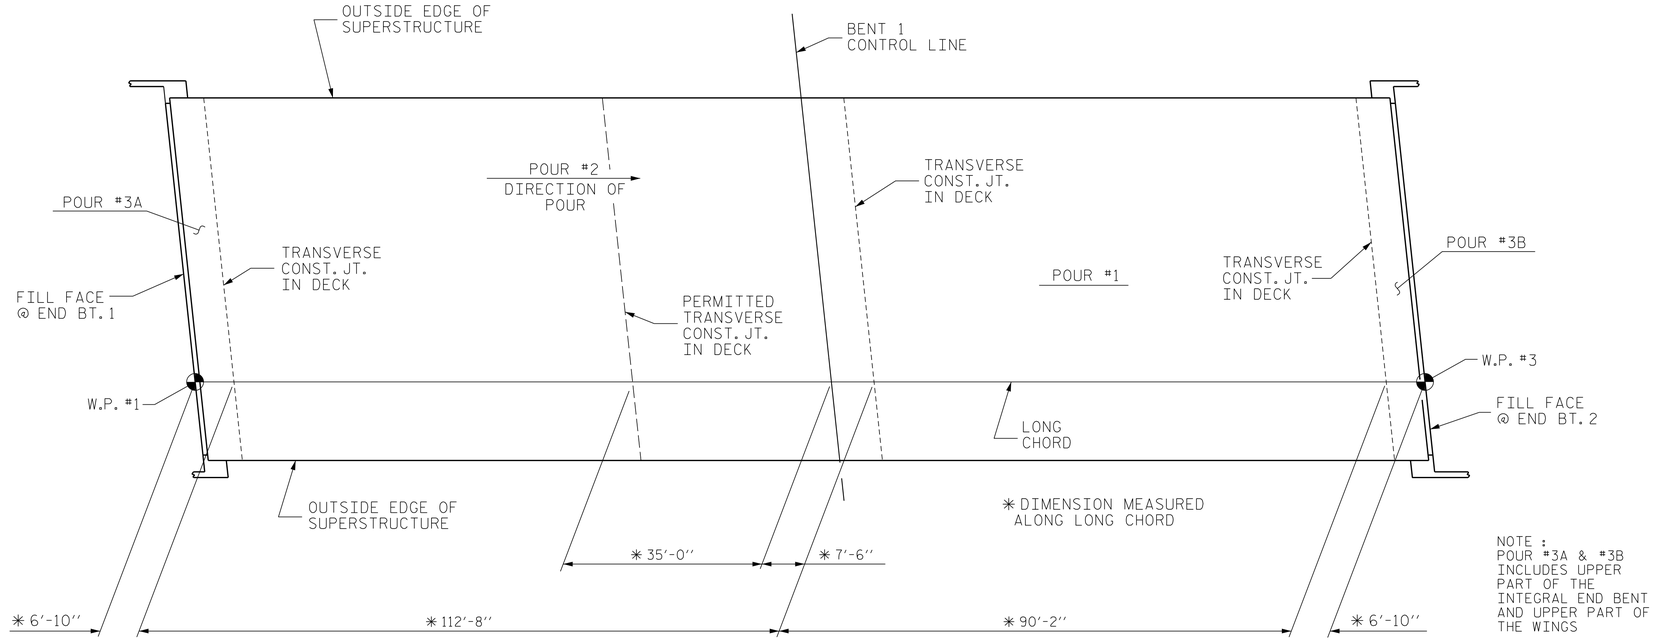

NOTE :
POUR #3A & #3B INCLUDES UPPER PART OF THE INTEGRAL END BENT AND UPPER PART OF THE WINGS

CONCRETE DECK POUR DETAIL

CLASS AA CONCRETE BREAKDOWN		
POUR #1	195.1	CY
POUR #2	268.8	CY
POUR #3A	71.6	CY
POUR #3B	71.9	CY
CLASS AA CONCRETE BREAKDOWN TOTAL	607.4	CY

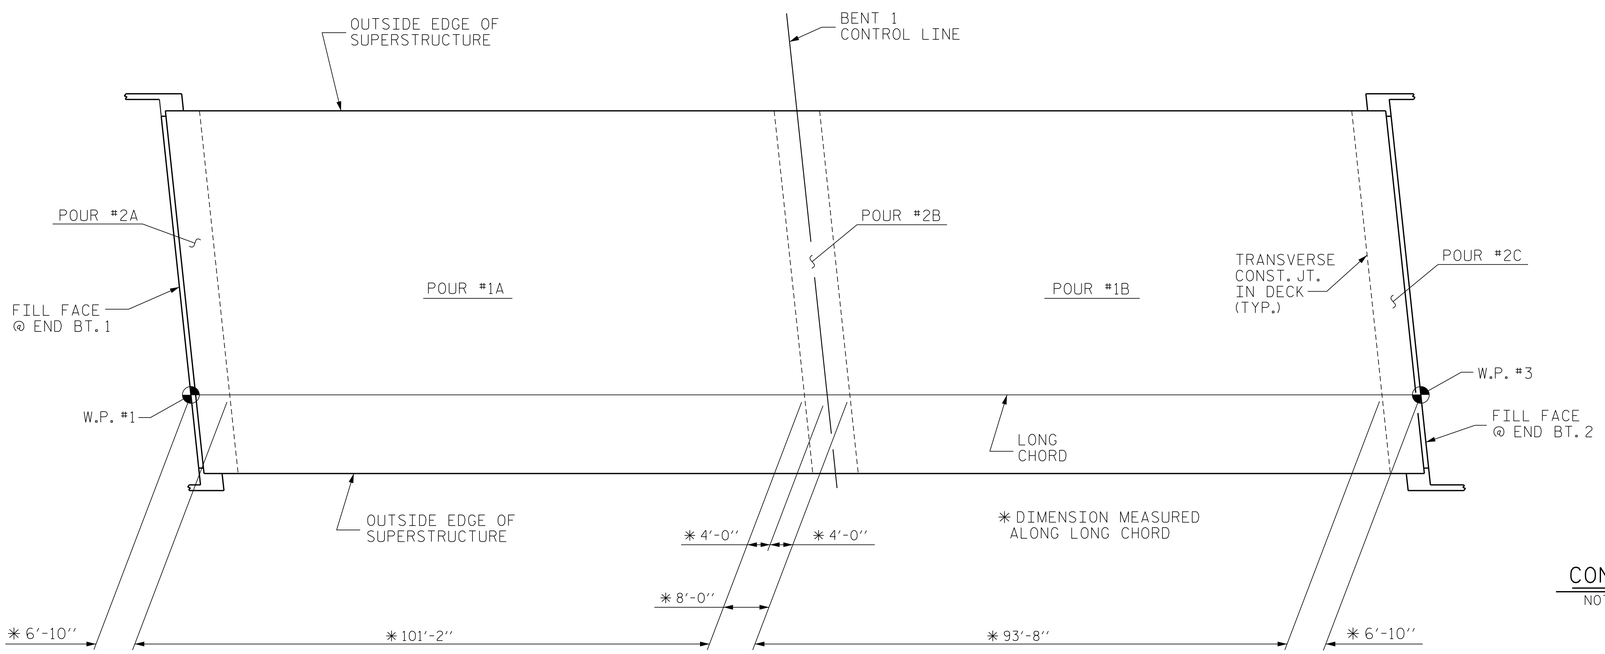

OPTIONAL CONCRETE DECK POUR DETAIL

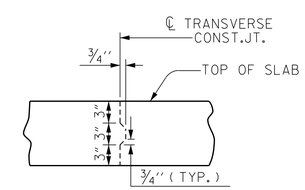

TRANSVERSE CONSTRUCTION JOINT DETAIL

NOTE: SLAB REINFORCING STEEL SHALL BE CONTINUOUS THRU JOINT

PROJECT NO. U-2579B
FORSYTH COUNTY
STATION: 642+81.42 -L-

STATE OF NORTH CAROLINA
DEPARTMENT OF TRANSPORTATION
RALEIGH

SUPERSTRUCTURE
CONCRETE DECK POUR DETAIL
(LEFT LANE)

NORTH CAROLINA PROFESSIONAL SEAL 029891 ENGINEER JOHN T. DIFFEE
DocuSigned by: John T. Diffee
4/15/2014

WETHERILL ENGINEERING
559 Jones Franklin Rd. Suite 164
Raleigh, N.C. 27606
Bus: 919 851 8077
Fax: 919 851 8107
License: F-0377

TRANSPORTATION PLANNING/DESIGN - BRIDGE/STRUCTURE DESIGN
CIVIL/SITE DESIGN - GIS/GPS - CONSTRUCTION OBSERVATION

REVISIONS							SHEET NO.
NO.	BY:	DATE:	NO.	BY:	DATE:		S-494
1			3				TOTAL SHEETS
2			4				707

DRAWN BY : J.M. BRITT DATE : 1-29-14
CHECKED BY : B.C. HUNT DATE : 4-1-14
DESIGN ENGINEER OF RECORD : T. DIFFEE DATE : 4-15-14

P:\2013\13109.22 U-2579B\Structures\DGN\Str 13 (L-LtLane)U2579B_SD_STR13_POUR_WE1.dgn
6/9/2014 3:46:08 PM