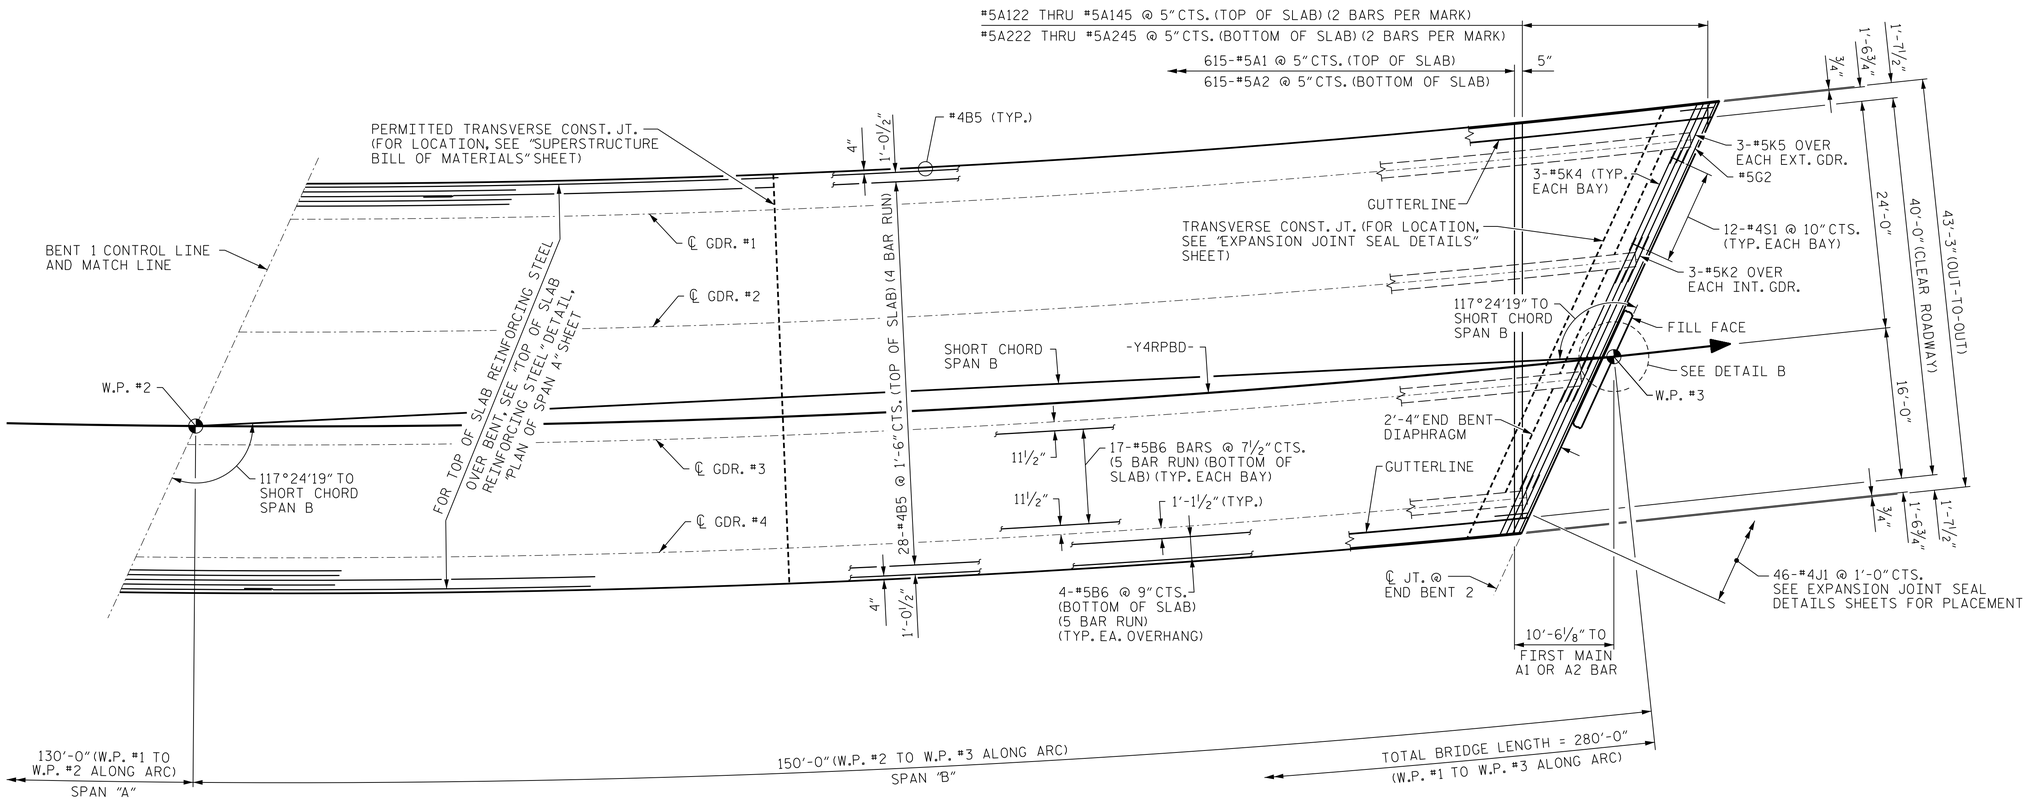

PLAN OF SPAN B

ALL DIMENSIONS RADIAL UNLESS NOTED.
"A" BARS ARE SPACED PERPENDICULAR TO LONG CHORD.
FOR LOCATION OF INTERMEDIATE CROSSFRAMES, SEE "FRAMING PLAN" SHEETS.

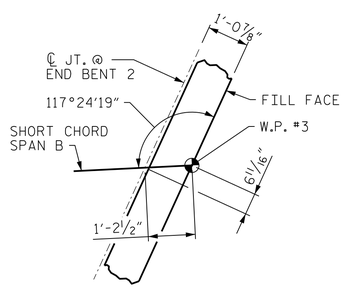

DETAIL B

PROJECT NO. U-2579B
FORSYTH COUNTY
STATION: 44+08.64 -Y4RPBD-

STATE OF NORTH CAROLINA
DEPARTMENT OF TRANSPORTATION
RALEIGH

SUPERSTRUCTURE

PLAN OF SPAN B

DESIGNED BY:	B. LOFLIN	DATE :	FEB 2014
DRAWN BY:	K. WHITE	DATE :	FEB 2014
CHECKED BY:	J. DOUGHTY	DATE :	APR 2014
DESIGN ENGINEER OF RECORD:	J. DOUGHTY	DATE :	MAY 2014

PARSONS BRINCKERHOFF
434 FAYETTEVILLE STREET
SUITE 1500
RALEIGH, NC 27601
LICENSE NO. F-0165

NORTH CAROLINA PROFESSIONAL SEAL 032967 ENGINEER JASON R. DOUGHTY
DocuSigned by: 6/2/2014
Jason R Doughty
00F1C86448274F7...

REVISIONS						SHEET NO.
NO.	BY:	DATE:	NO.	BY:	DATE:	S-553
1			3			TOTAL SHEETS
2			4			707

STR. #15

6/2/2014
173498C_SD_PS_15B.dgn