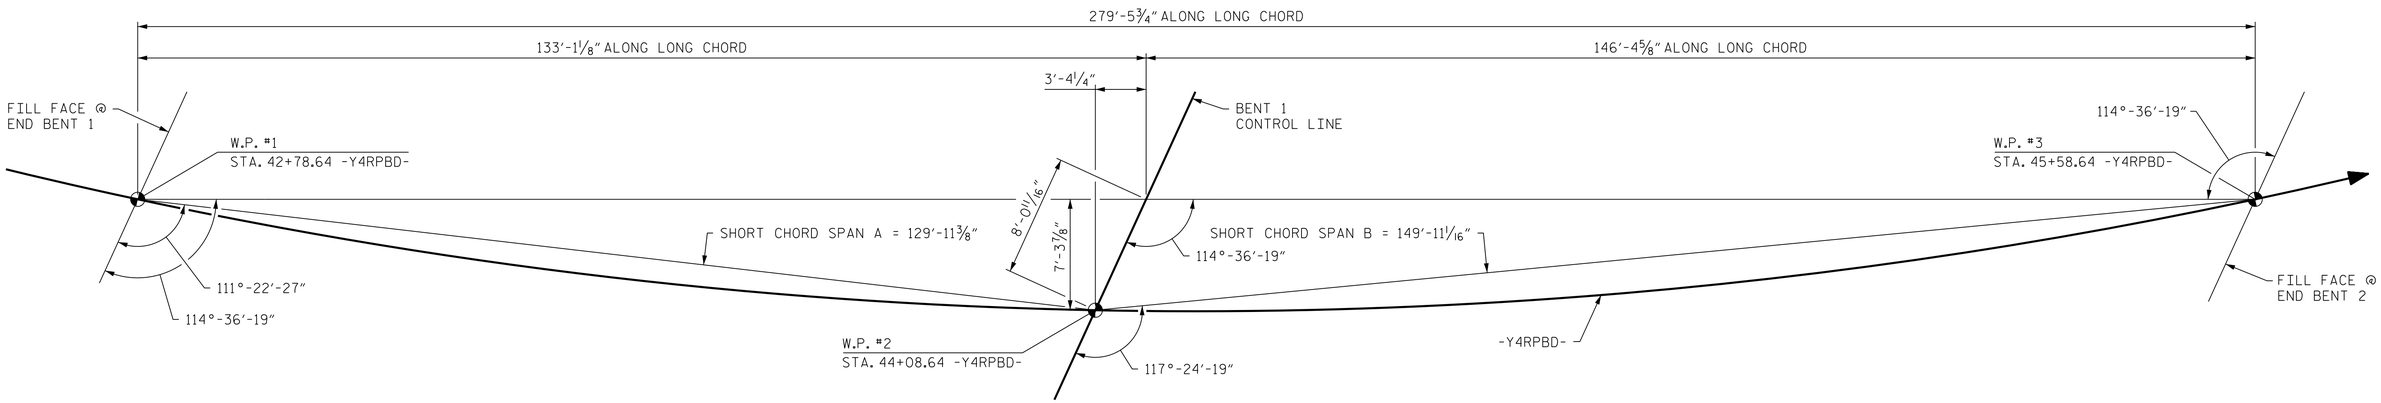

LONG CHORD LAYOUT

HORIZONTAL CURVE DATA -Y4RPBD-

PI Sta 61+52.40
△ = 128° 39' 24.8"(LT)
D = 4° 18' 28.6"
L = 2,986.50'
T = 2,767.05'
R = 1,330.00'

PROJECT NO. U-2579B
FORSYTH COUNTY
STATION: 44+08.64 -Y4RPBD-
98+02.89 -Y4-
SHEET 3 OF 4

STATE OF NORTH CAROLINA
DEPARTMENT OF TRANSPORTATION
RALEIGH

GENERAL DRAWING
FOR BRIDGE ON RAMP BD OVER
US-421/I40 BUS. BETWEEN
WINSTON-SALEM NORTHERN BELTWAY
AND US-421/I40 BUS.

REVISIONS						SHEET NO.
NO.	BY:	DATE:	NO.	BY:	DATE:	S-546
1			3			TOTAL SHEETS
2			4			707

STR. #15

PARSONS BRINCKERHOFF
434 FAYETTEVILLE STREET
SUITE 1500
RALEIGH, NC 27601
LICENSE NO. F-0165

NORTH CAROLINA PROFESSIONAL SEAL 032967 ENGINEER JASON R. DOUGHTY
DocuSigned by: Jason R Doughty 6/2/2014
00F1C86448274F7...

DESIGNED BY:	B. LOFLIN	DATE :	FEB 2014
DRAWN BY:	K. WHITE	DATE :	FEB 2014
CHECKED BY:	J. DOUGHTY	DATE :	APR 2014
DESIGN ENGINEER OF RECORD:	J. DOUGHTY	DATE :	MAY 2014

6/2/2014
173498C_SD_LC_15.dgn