TOTAL STRUCTURE QUANTITIES

MECHANICALLY STABILIZED EARTH (MSE) RETAINING WALL 6334 SQ. FT.

GEOTECHNICAL ENGINEER	ENGINEER
NORTH CAROLINA PROFESSIONAL SEAL 29869 ENGINEER SHANE C. CLARK — Shane C. Clark 1F4E87E6D6A... 8/13/2014	
SIGNATURE DATE	SIGNATURE DATE

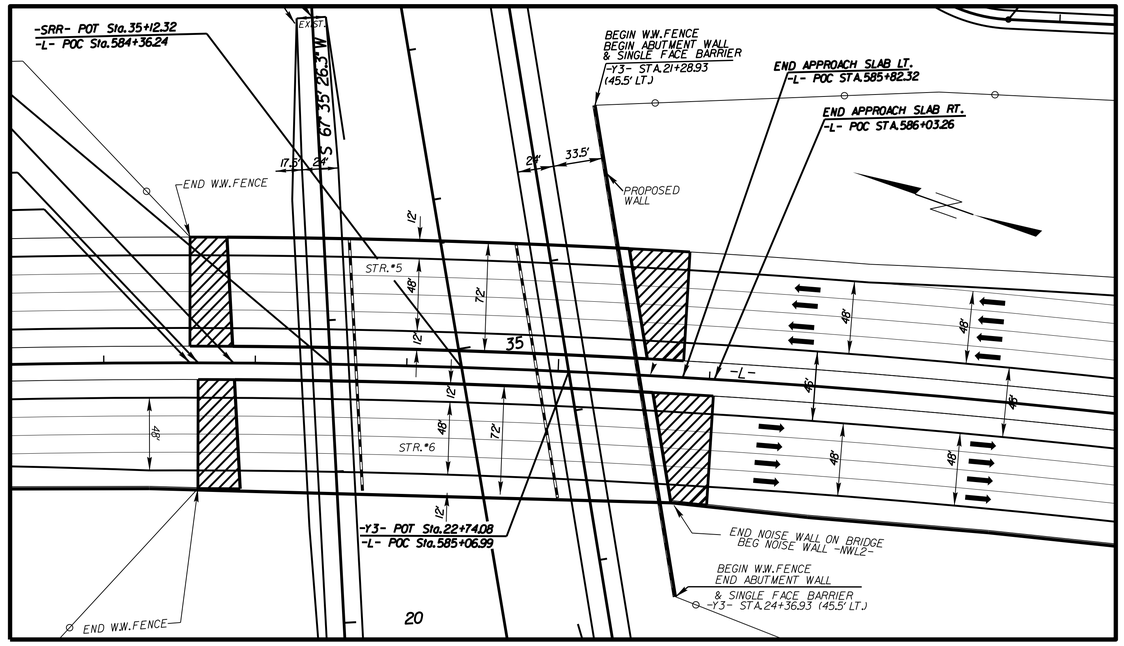

LOCATION SKETCH

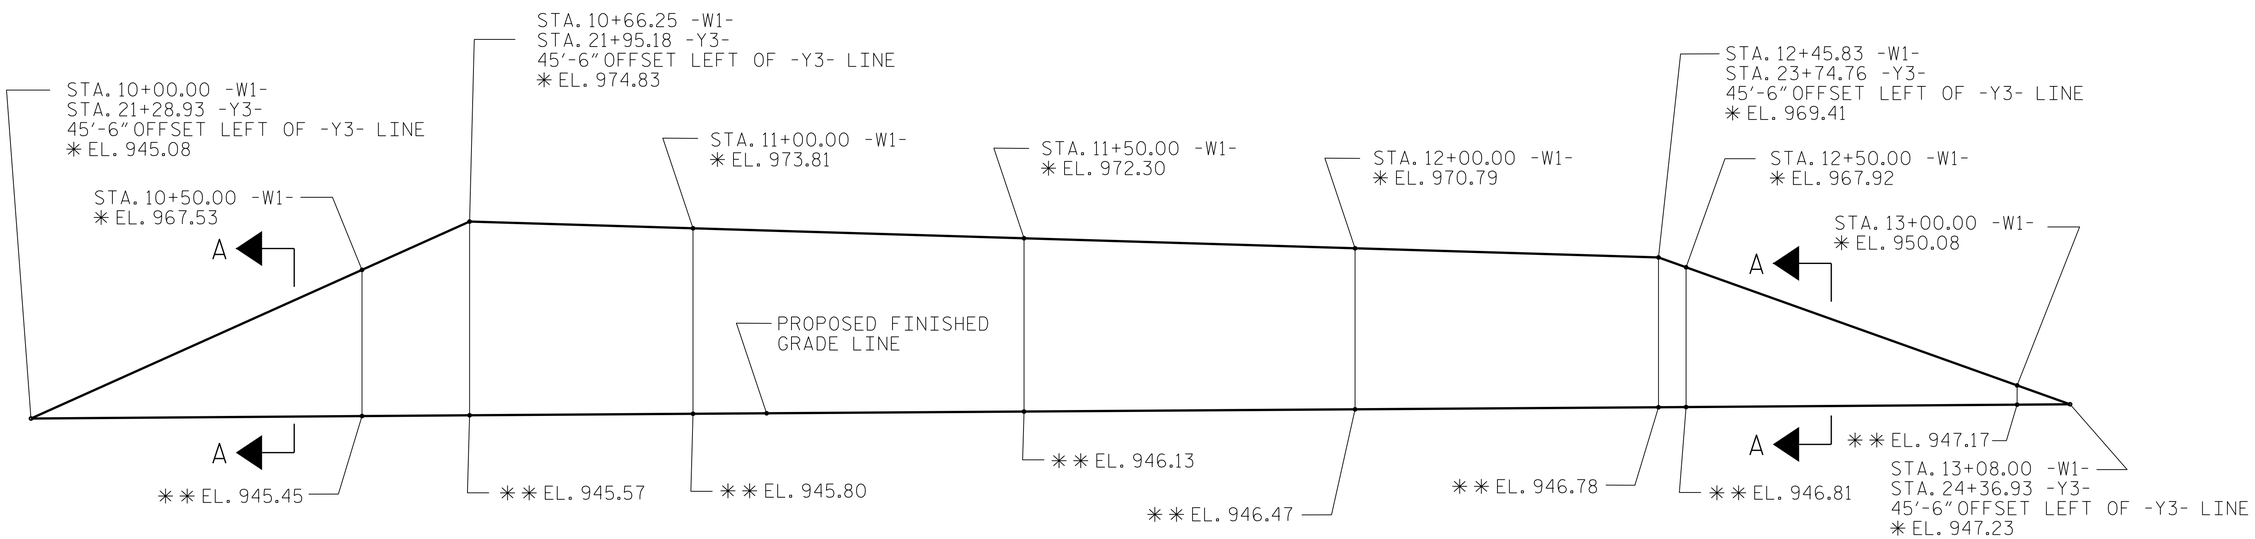

WALL 1 AT END BENT 2

VIEW UPSTATION OF -L-

✳ SEE SHEET 2 OF 4 FOR LOCATION OF ELEVATION.

✳✳ SEE SHEET 2 OF 4 FOR LOCATION OF ELEVATION.

PROJECT NO.: U-2579B

FORSYTH ***COUNTY***

STATION: 585+06.99 -L-
22+74.08 -Y3-

SHEET 1 OF 4

GEOTECHNICAL ENGINEERING UNIT

☐ *EASTERN REGIONAL OFFICE*
☒ *WESTERN REGIONAL OFFICE*
☐ *CONTRACT OFFICE*

STATE OF NORTH CAROLINA
DEPARTMENT OF TRANSPORTATION
RALEIGH

MECHANICALLY STABILIZED EARTH (MSE) RETAINING WALL #1

REVISIONS						SHEET NO.
NO.	BY	DATE	NO.	BY	DATE	W-1
1			3			TOTAL SHEETS
2			4			13

PREPARED BY: EJS	DATE: 6/14
REVIEWED BY: SCC	DATE: 6/14