GEOTECHNICAL ENGINEER

NORTH CAROLINA PROFESSIONAL SEAL 028669 ENGINEER RICHARD SCOTT WEBB

DocuSigned by: RICHARD SCOTT WEBB 8/5/2014

SIGNATURE DATE

ENGINEER

SIGNATURE DATE

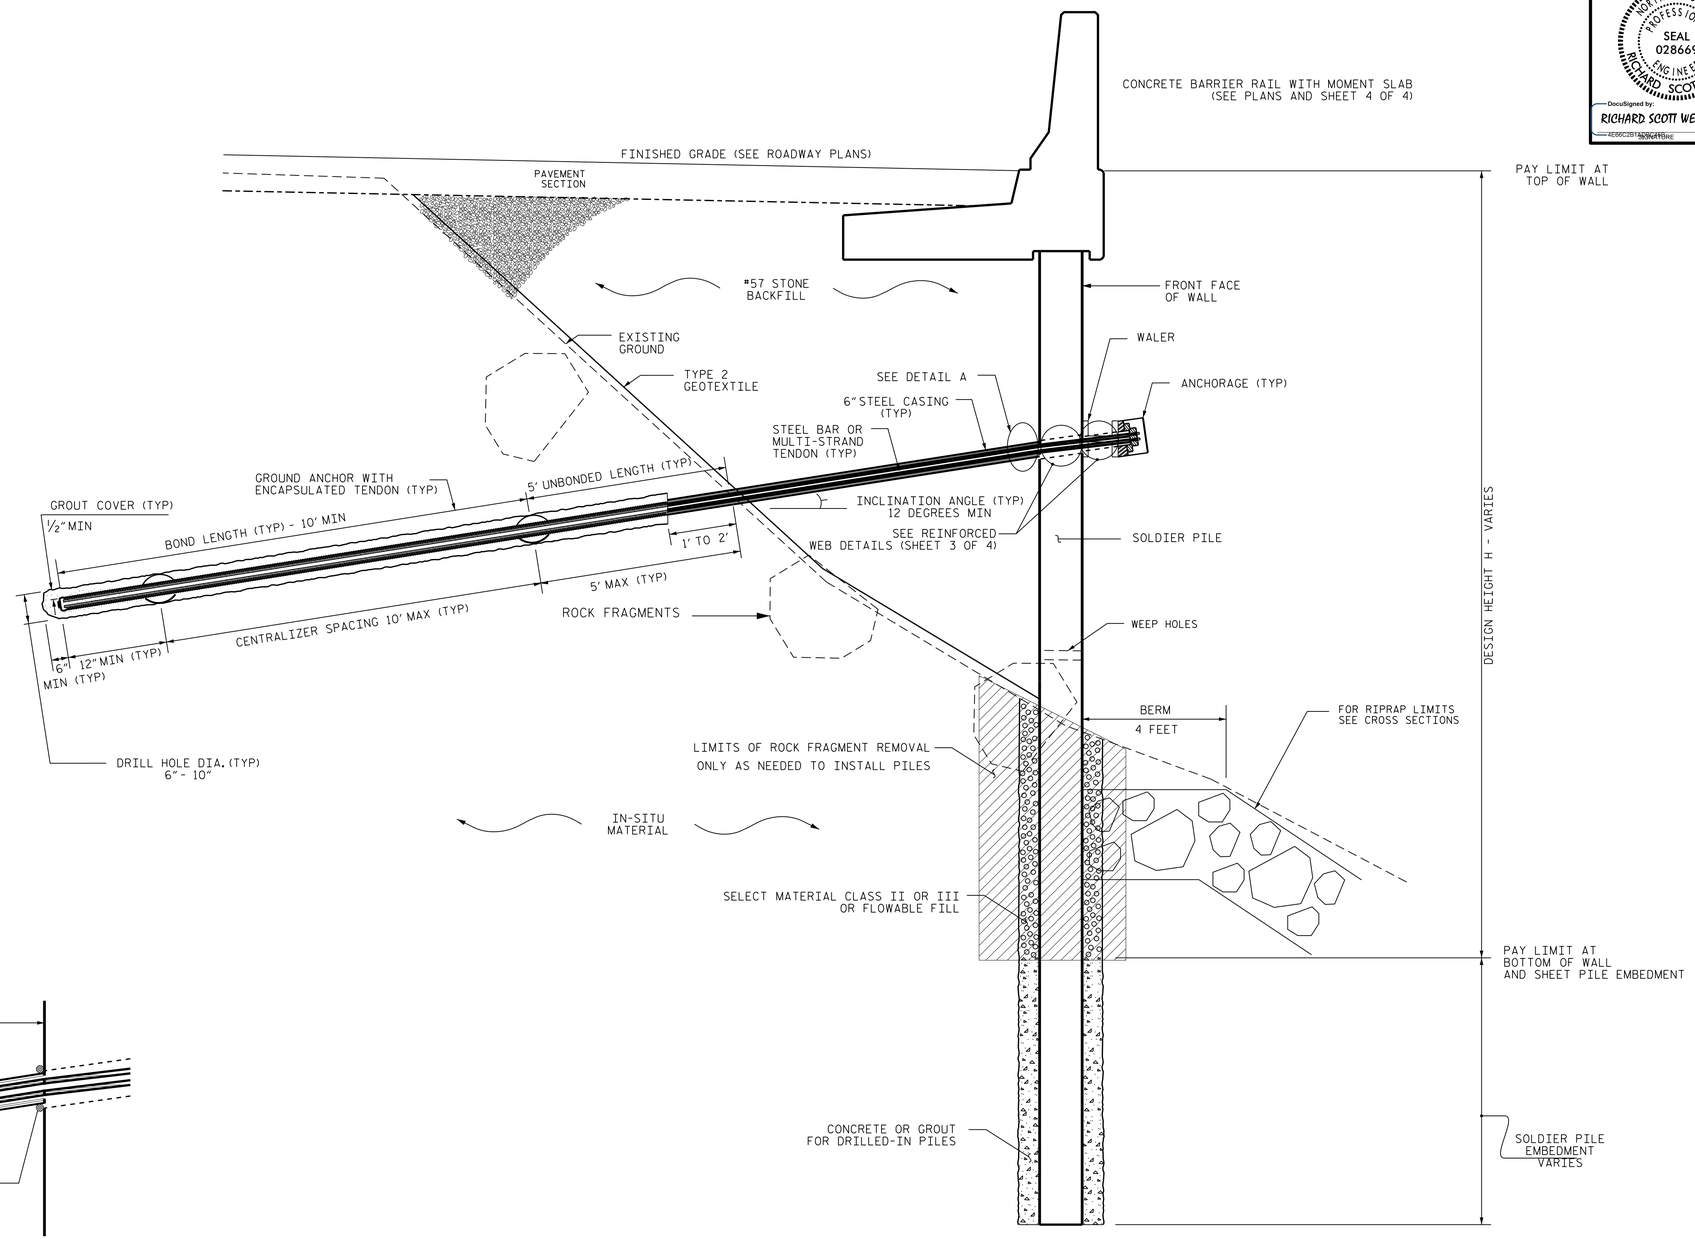

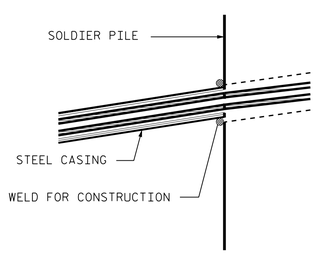

DETAIL A

SOLDIER PILE WITH CASING CONNECTION

ANCHORED SOLDIER PILE WALL - TYPICAL SECTION FOR WALL 3

(GROUND ANCHORS MAY BE OMITTED WHERE NOT NEEDED)

PROJECT NO.: U-2579B

FORSYTH ***COUNTY***

STATION: Y4WB 50+50± to 55+50±

SHEET 1 OF 4

GEOTECHNICAL ENGINEERING UNIT

☐ *EASTERN REGIONAL OFFICE*

☐ *WESTERN REGIONAL OFFICE*

☒ *CONTRACT OFFICE*

STATE OF NORTH CAROLINA DEPARTMENT OF TRANSPORTATION RALEIGH

ANCHORED SOLDIER PILE WITH SHEET PILES RETAINING WALL FOR WALL 3

REVISIONS						SHEET NO.
NO.	BY	DATE	NO.	BY	DATE	W-6
1			3			TOTAL SHEETS
2			4			

PREPARED BY: RSW	DATE: 5-28-14
REVIEWED BY:	DATE: