F.A. PROJECT NO.: BRZ-1116(11)

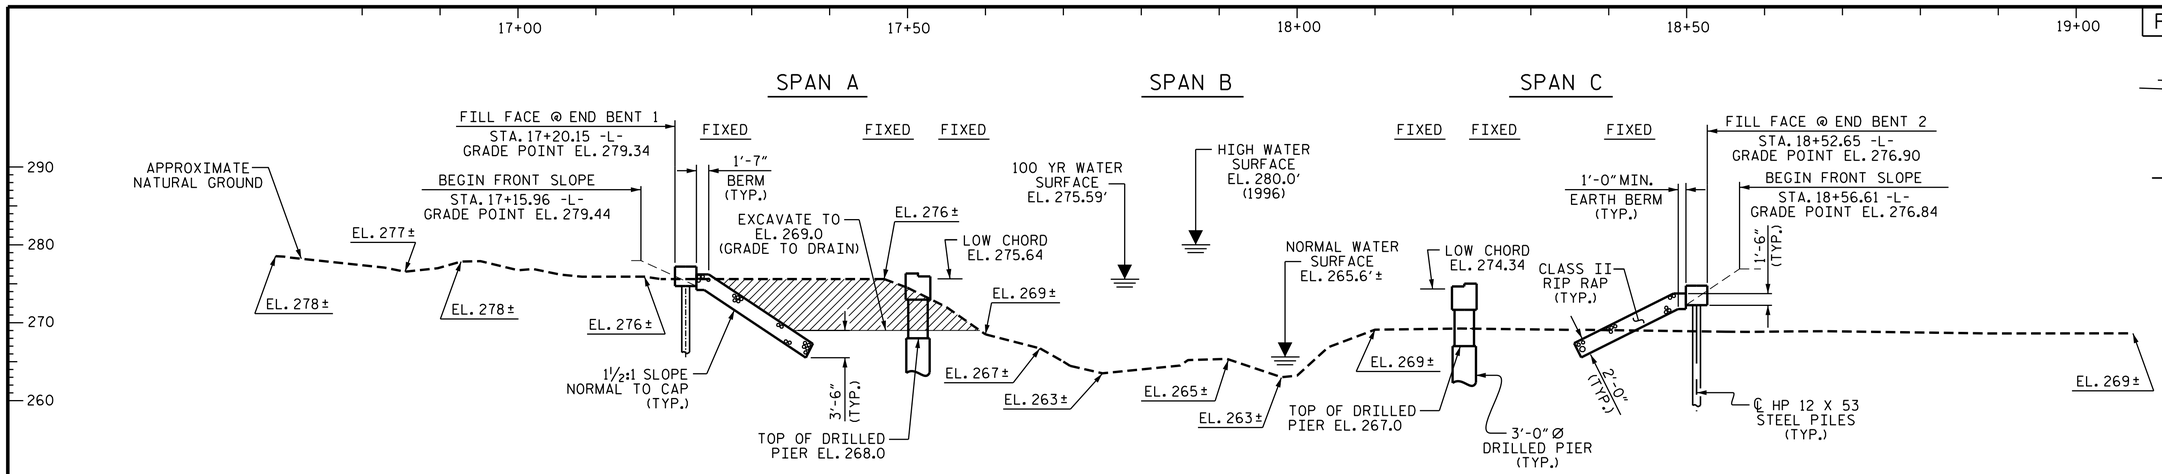

-3.5751% +3.2123%

PI = STA. 20+43.29
EL. = 266.47'
VC = 1050.00

GRADE DATA

SECTION ALONG -L-

(SECTION THROUGH END BENTS AND BENTS ARE TAKEN AT RIGHT ANGLES.)

I HEREBY CERTIFY THESE PLANS ARE THE AS-BUILT PLANS

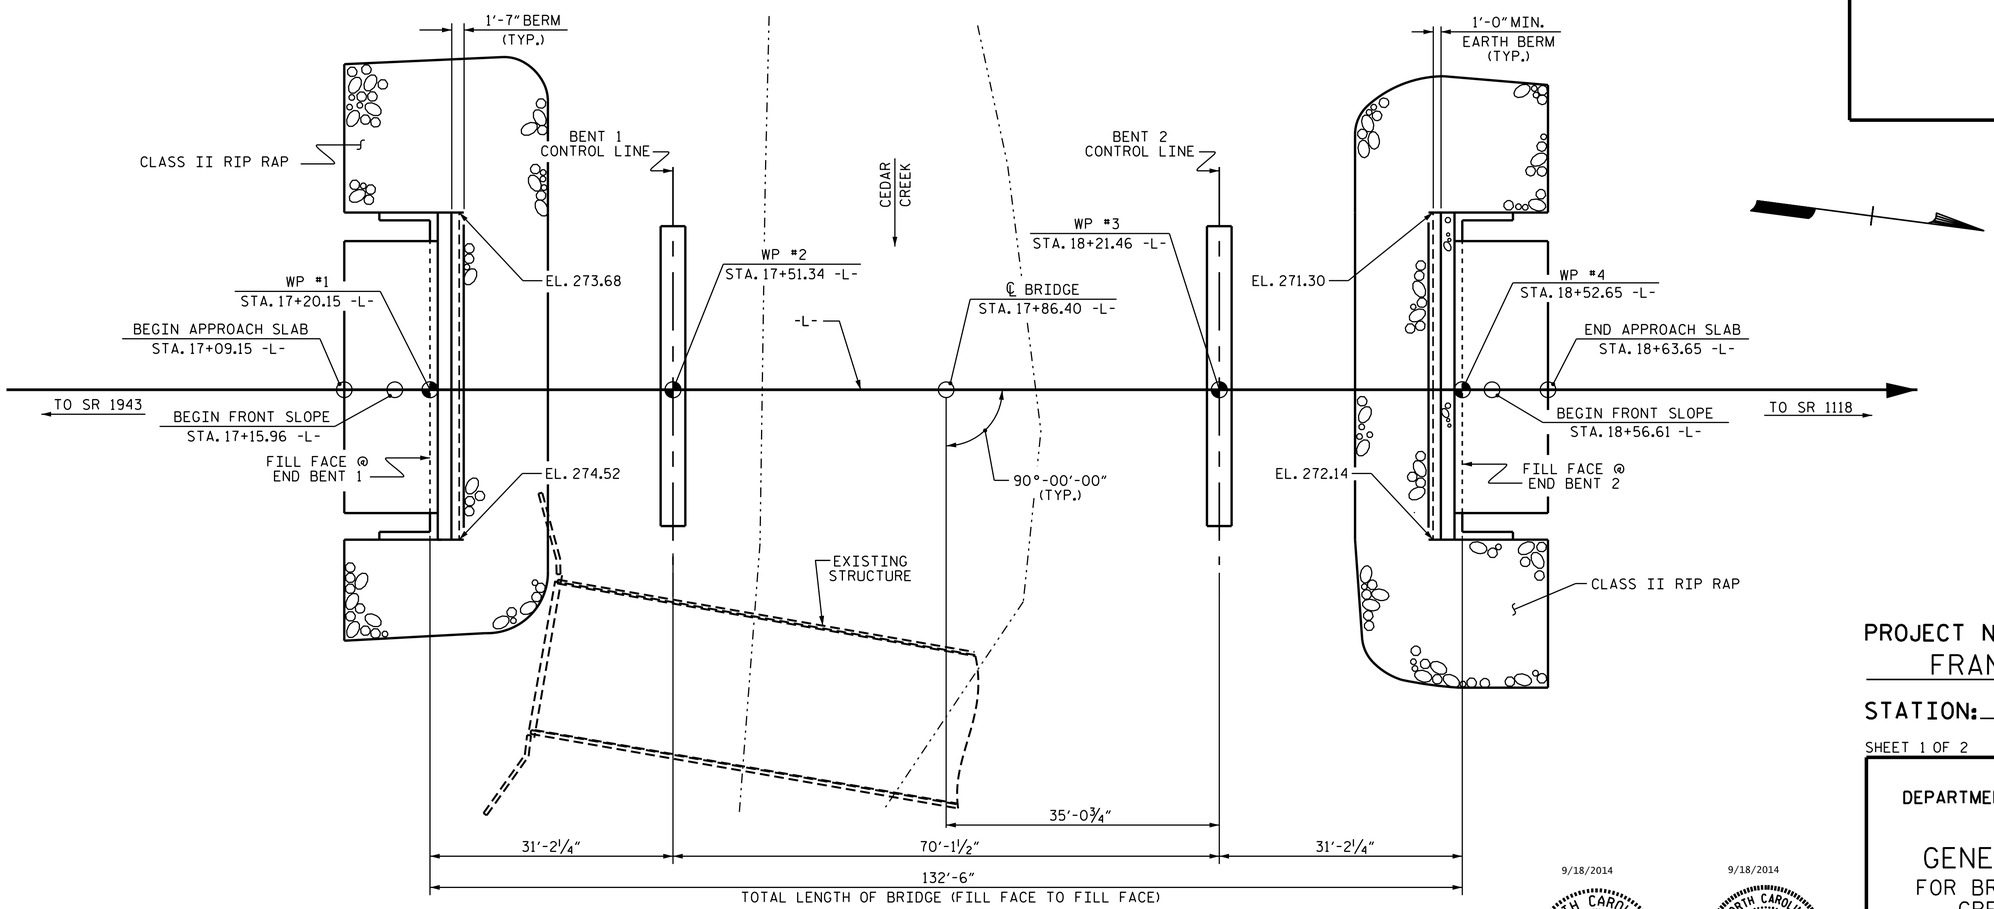

PLAN

(PILES AND DRILLED PIERS NOT SHOWN IN PLAN VIEW FOR CLARITY.)

PROJECT NO. B-5325
FRANKLIN COUNTY
STATION: 17+86.40 -L-

SHEET 1 OF 2 REPLACES BRIDGE NO. 12

STATE OF NORTH CAROLINA
DEPARTMENT OF TRANSPORTATION
RALEIGH

GENERAL DRAWING
FOR BRIDGE OVER CEDAR CREEK ON SR 1116 BETWEEN SR 1943 AND SR 1118

9/18/2014
NORTH CAROLINA PROFESSIONAL SEAL 022506 ENGINEER JESSE McARTHUR BAILEY
DocuSigned by: J. M. Bailey

9/18/2014
NORTH CAROLINA PROFESSIONAL SEAL 29441 ENGINEER KELSITY W. ALFORD
DocuSigned by:

REVISIONS						
NO.	BY:	DATE:	NO.	BY:	DATE:	
1			3			
2			4			

SHEET NO. S-1
TOTAL SHEETS 28

DRAWN BY : Fr. LEA DATE : 3/2014
CHECKED BY : D. SHACKELFORD DATE : 4/2014

17-SEP-2014 07:34
R:\Structures\Plans\General_Drawing\B5325_SD_GD.dgn
jpadams