TIP NO.	SHEET NO.
B-4511	SIGN-2

APPROVED: DocuSigned by: Ronald W. King 069SD7A9577C4DC...

DATE: 9/10/2014

SEAL

NORTH CAROLINA PROFESSIONAL SEAL 022959 ENGINEER RONALD W. KING

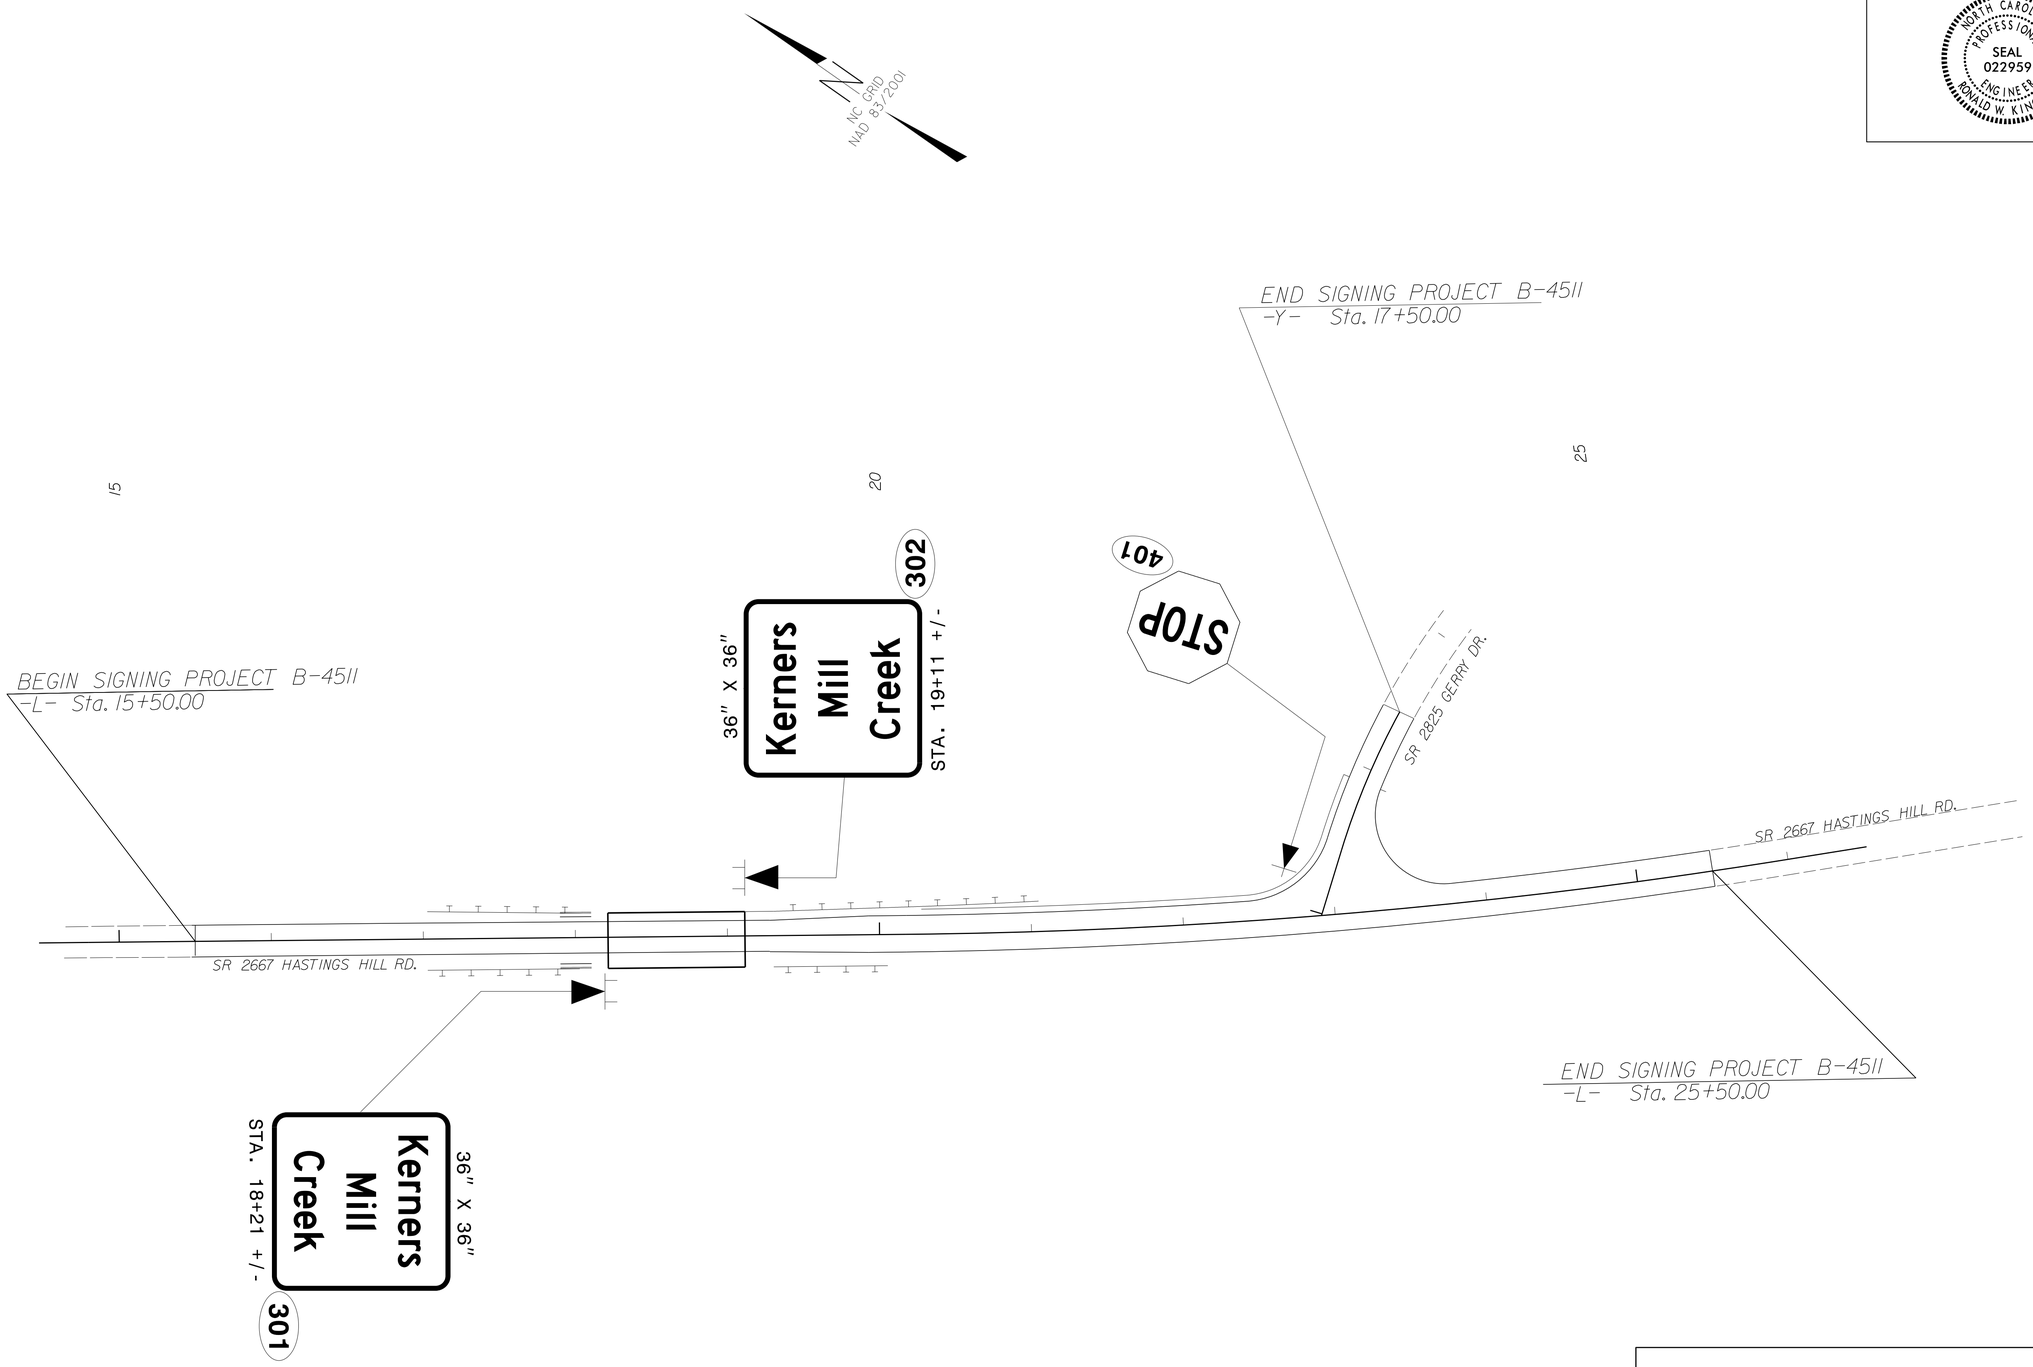

SIGN DETAIL SHEET

9/9/2014
P:\TIPProjects-B\B4511\Traffic\Signing\CADD\Signing Layout Plans\B-4511_Revised.dgn
User:sjohns