PROJECT REFERENCE NO.	SHEET NO.
B-4511	U0-2

UTILITIES BY OTHERS

NOTE:
ALL PROPOSED UTILITY WORK SHOWN ON THIS SHEET WILL BE DONE BY OTHERS. NO PAYMENT WILL BE MADE TO THE CONTRACTOR FOR PROPOSED UTILITY WORK SHOWN ON THIS SHEET.

NOTE: PROPOSED 16" WATER LINE WILL BE INSTALLED BY THE CITY OF WINSTON SALEM PRIOR TO LET DATE.

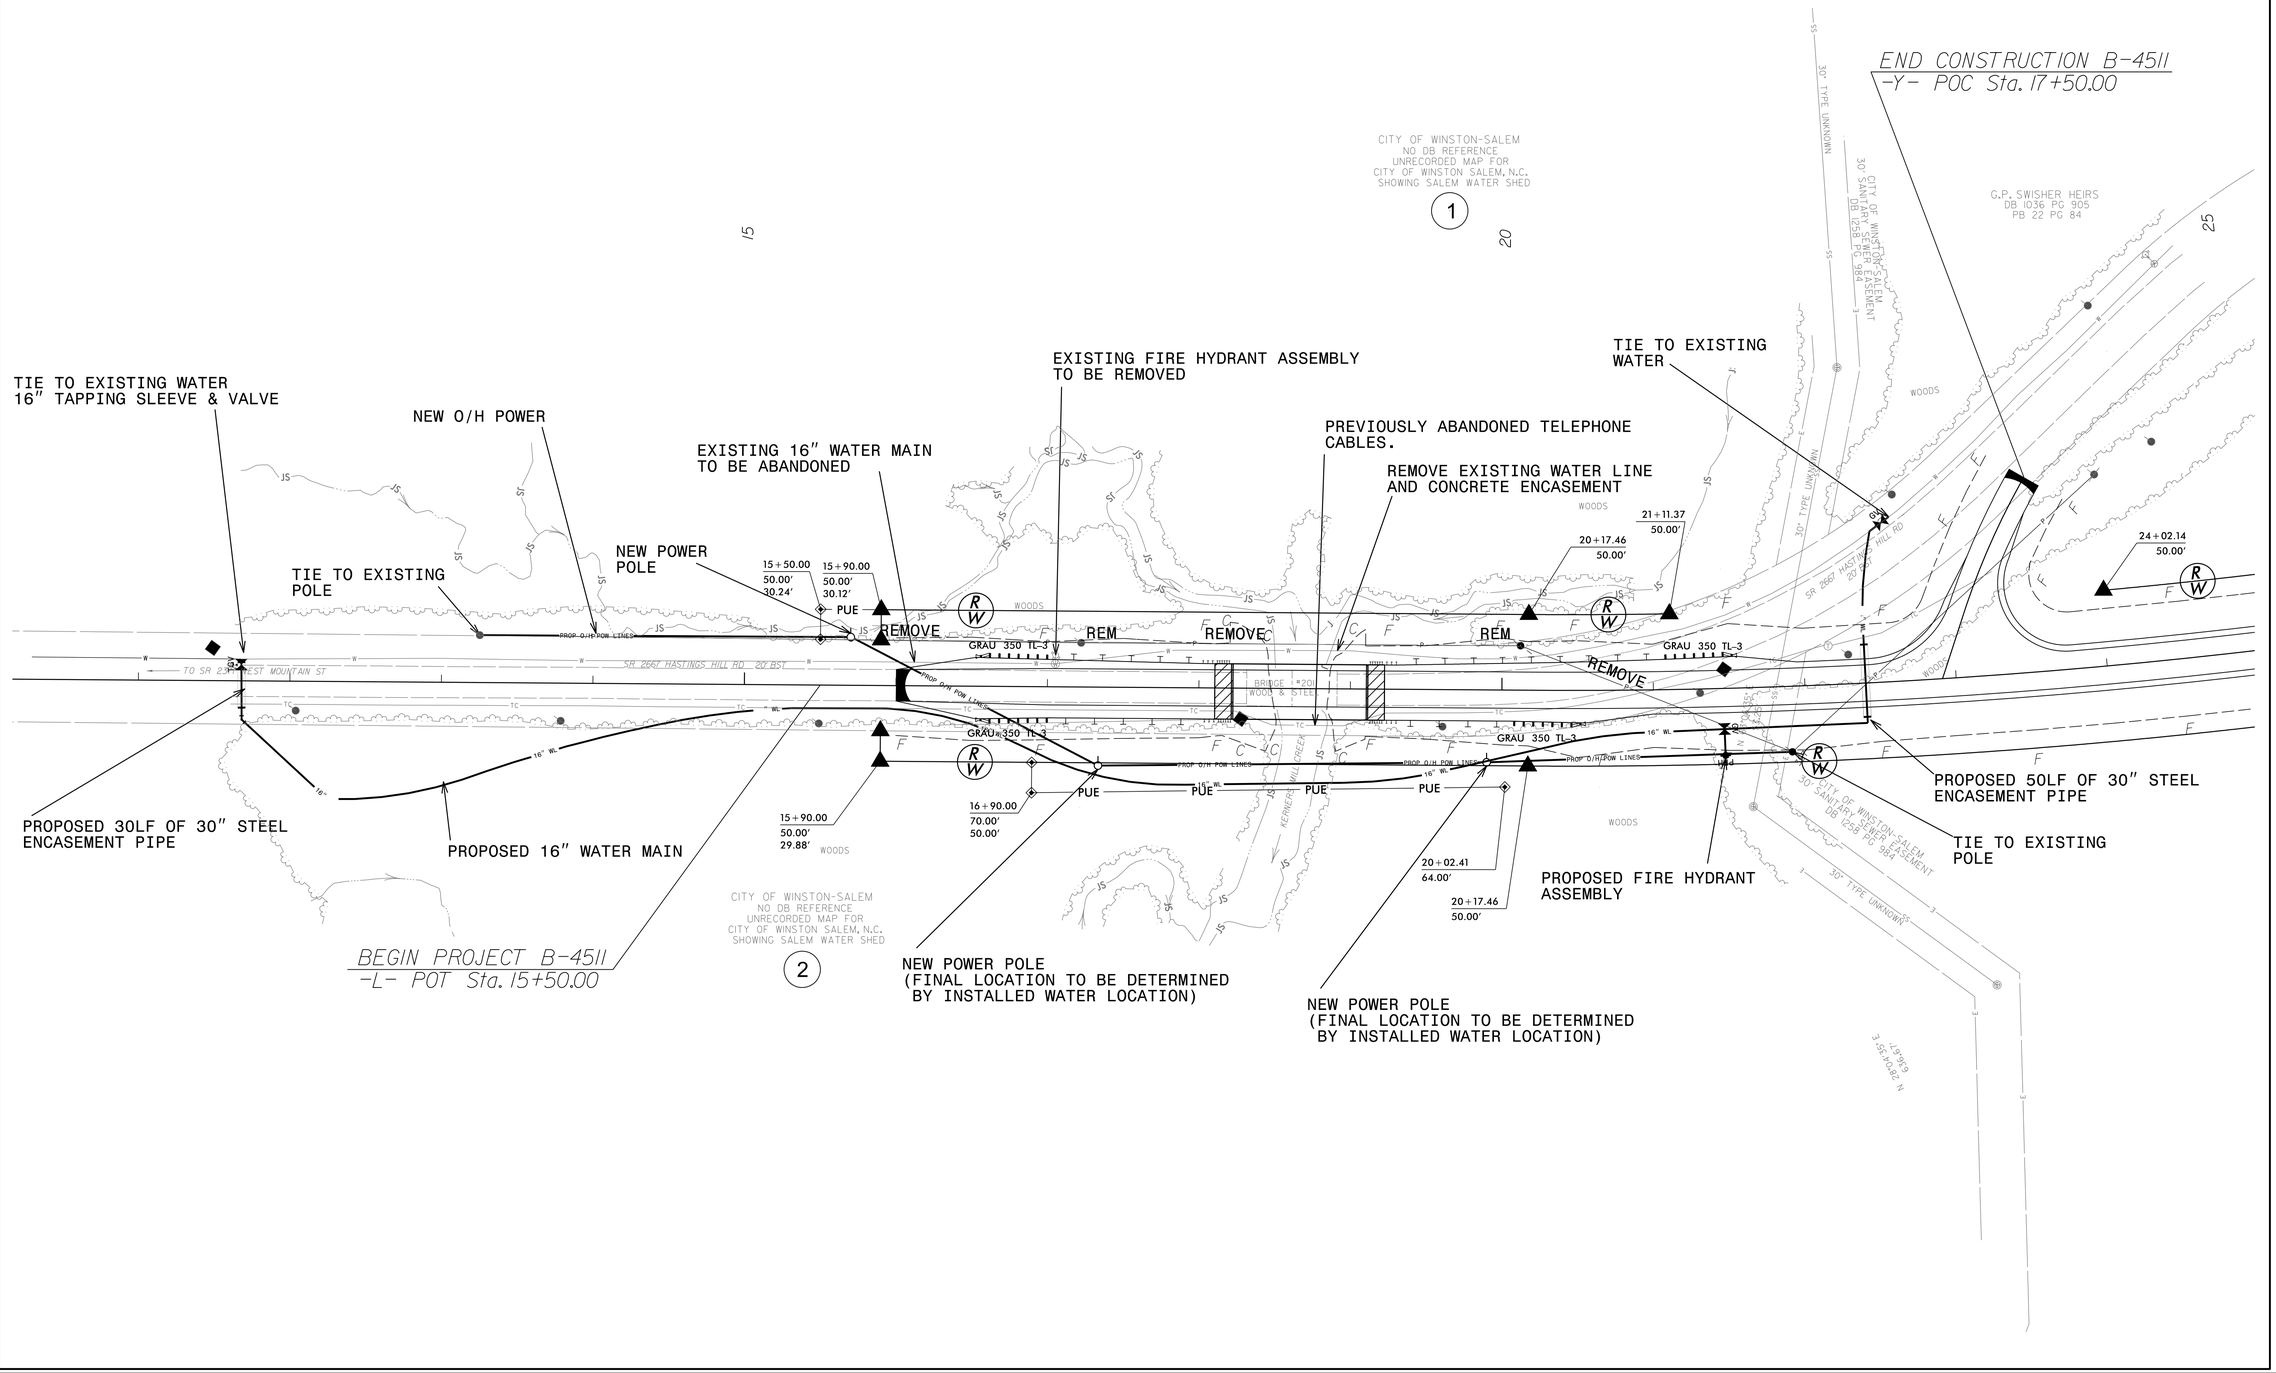

5/14/99

2:14:47 PM
N:\B-4511\Utility\Rdy_Ut\Proj\B4511_ut_rdy4_U02_psh.dgn
6/13/2014