DocuSign Envelope ID: D85902BA-CB47-4306-8DD5-6D80F43AE17A

LOCHNER	PROJ. REFERENCE NO.	SHEET NO.
H. W. LOCHNER, INC. 2840 PLAZA PLACE, SUITE 202 RALEIGH, NC 27612 LICENSE # F-0159	R-5523	TMP- 5

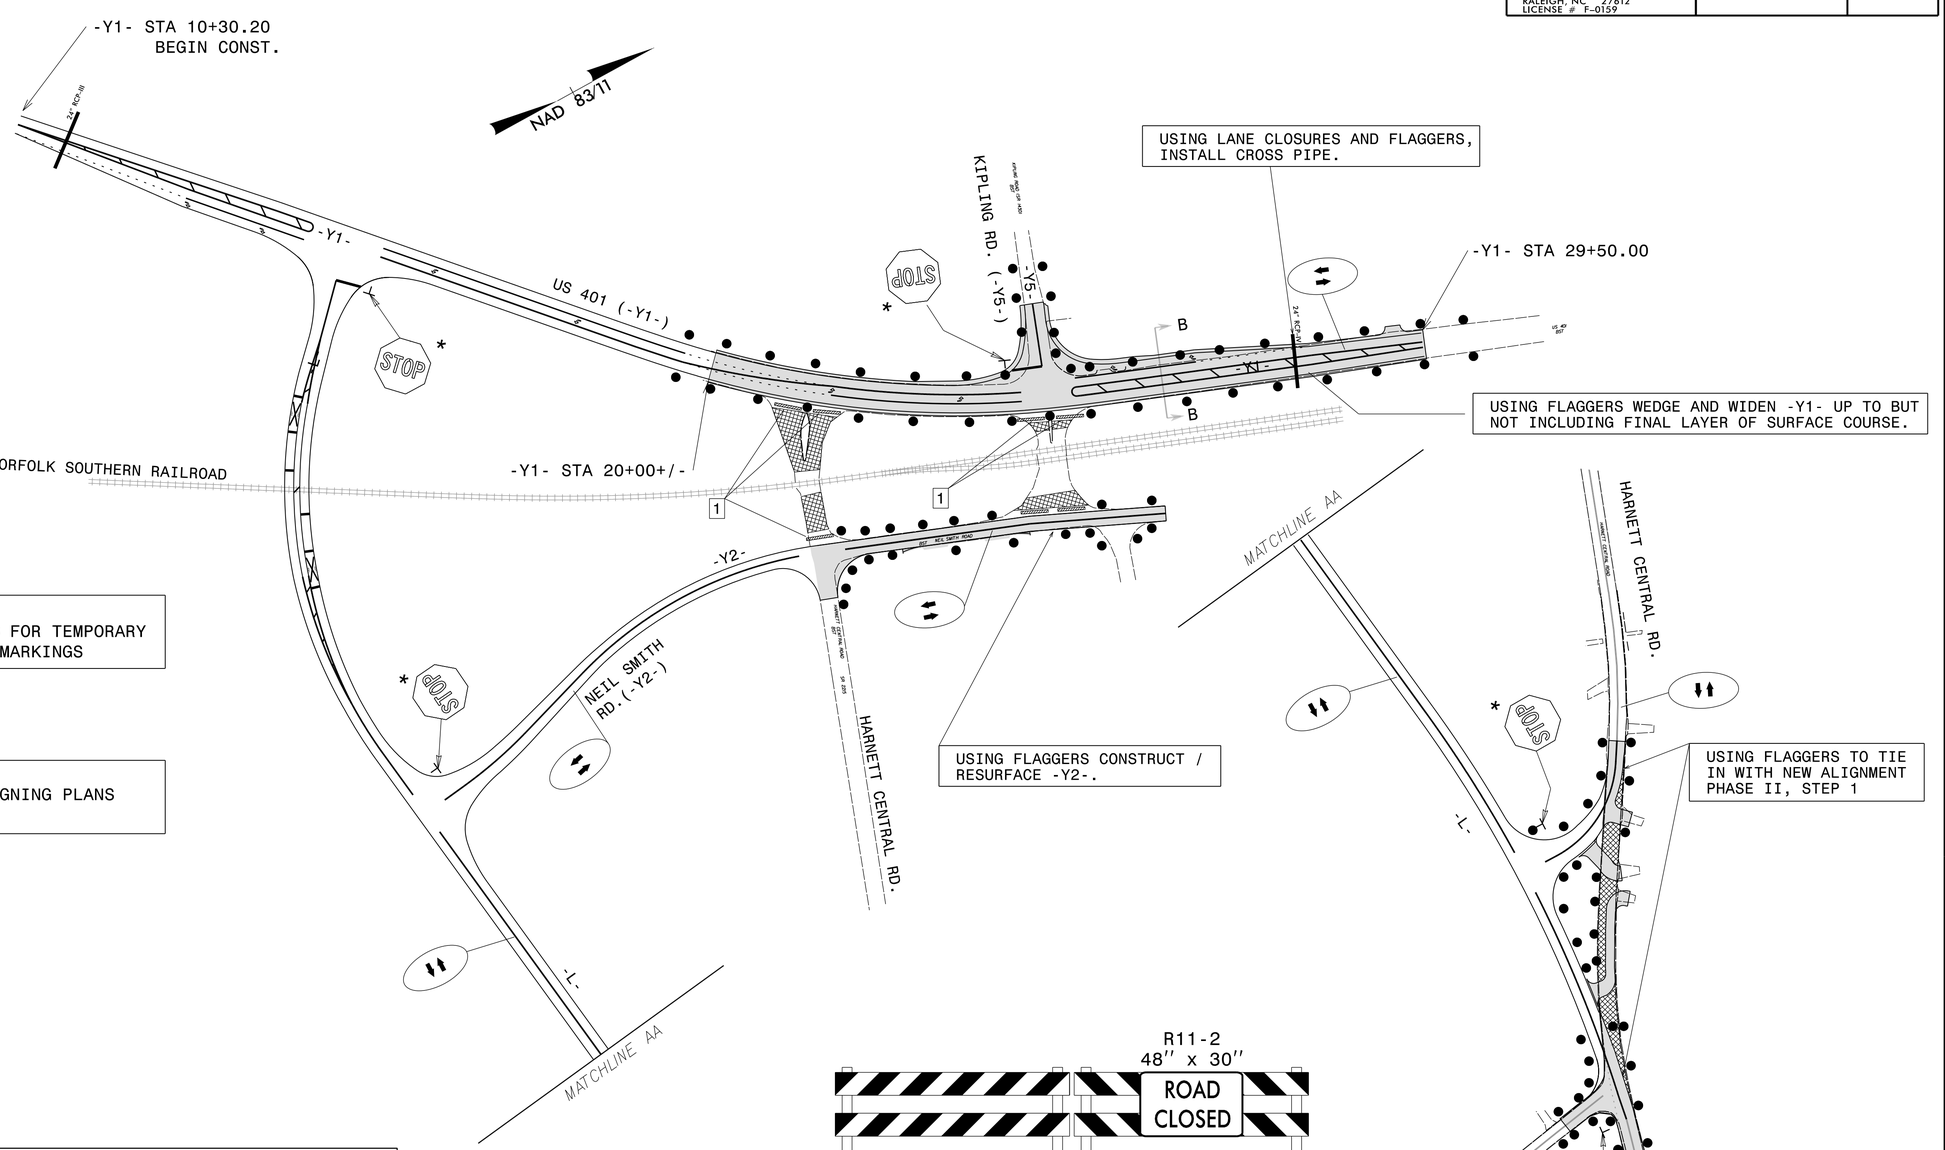

NOTE:
SEE TMP-6 FOR TEMPORARY PAVEMENT MARKINGS

* SEE SIGNING PLANS

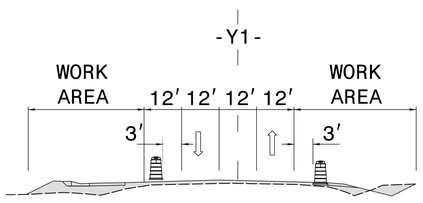

-Y1- 26+00

SECTION B-B

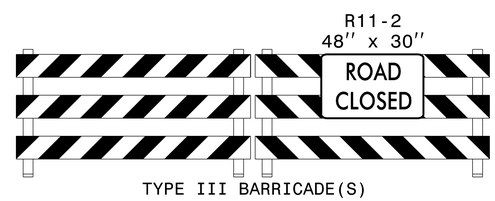

TYPE III BARRICADE(S)

1

LEGEND

- PROPOSED WORK AREA
- PROPOSED PAVEMENT REMOVAL

APPROVED: _____ DATE: _____

SEAL

NORTH CAROLINA PROFESSIONAL SEAL 25523 ENGINEER BRIAN K. EASON

DocuSigned by: Brian K. Eason
9AF015AD7ACC4...
7/29/2014

PHASE II

SCALE:	1:100
DATE:	08/21/13
DWG. BY:	DWM
DESIGN BY:	DWM
REVIEWED BY:	DMW

REVISIONS

CADD FILE

29-JUL-2014 12:23
R:\Traffic\TrafficControl\TCP\R5523_TCP_05_PH2_DTL.dgn
dmartin AT 44003WS