DocuSign Envelope ID: D85902BA-CB47-4306-8DD5-6D80F43AE17A

LOCHNER	PROJ. REFERENCE NO.	SHEET NO.
H. W. LOCHNER, INC. 2840 PLAZA PLACE, SUITE 202 RALEIGH, NC 27612 LICENSE # F-0159	R-5523	TMP- 6

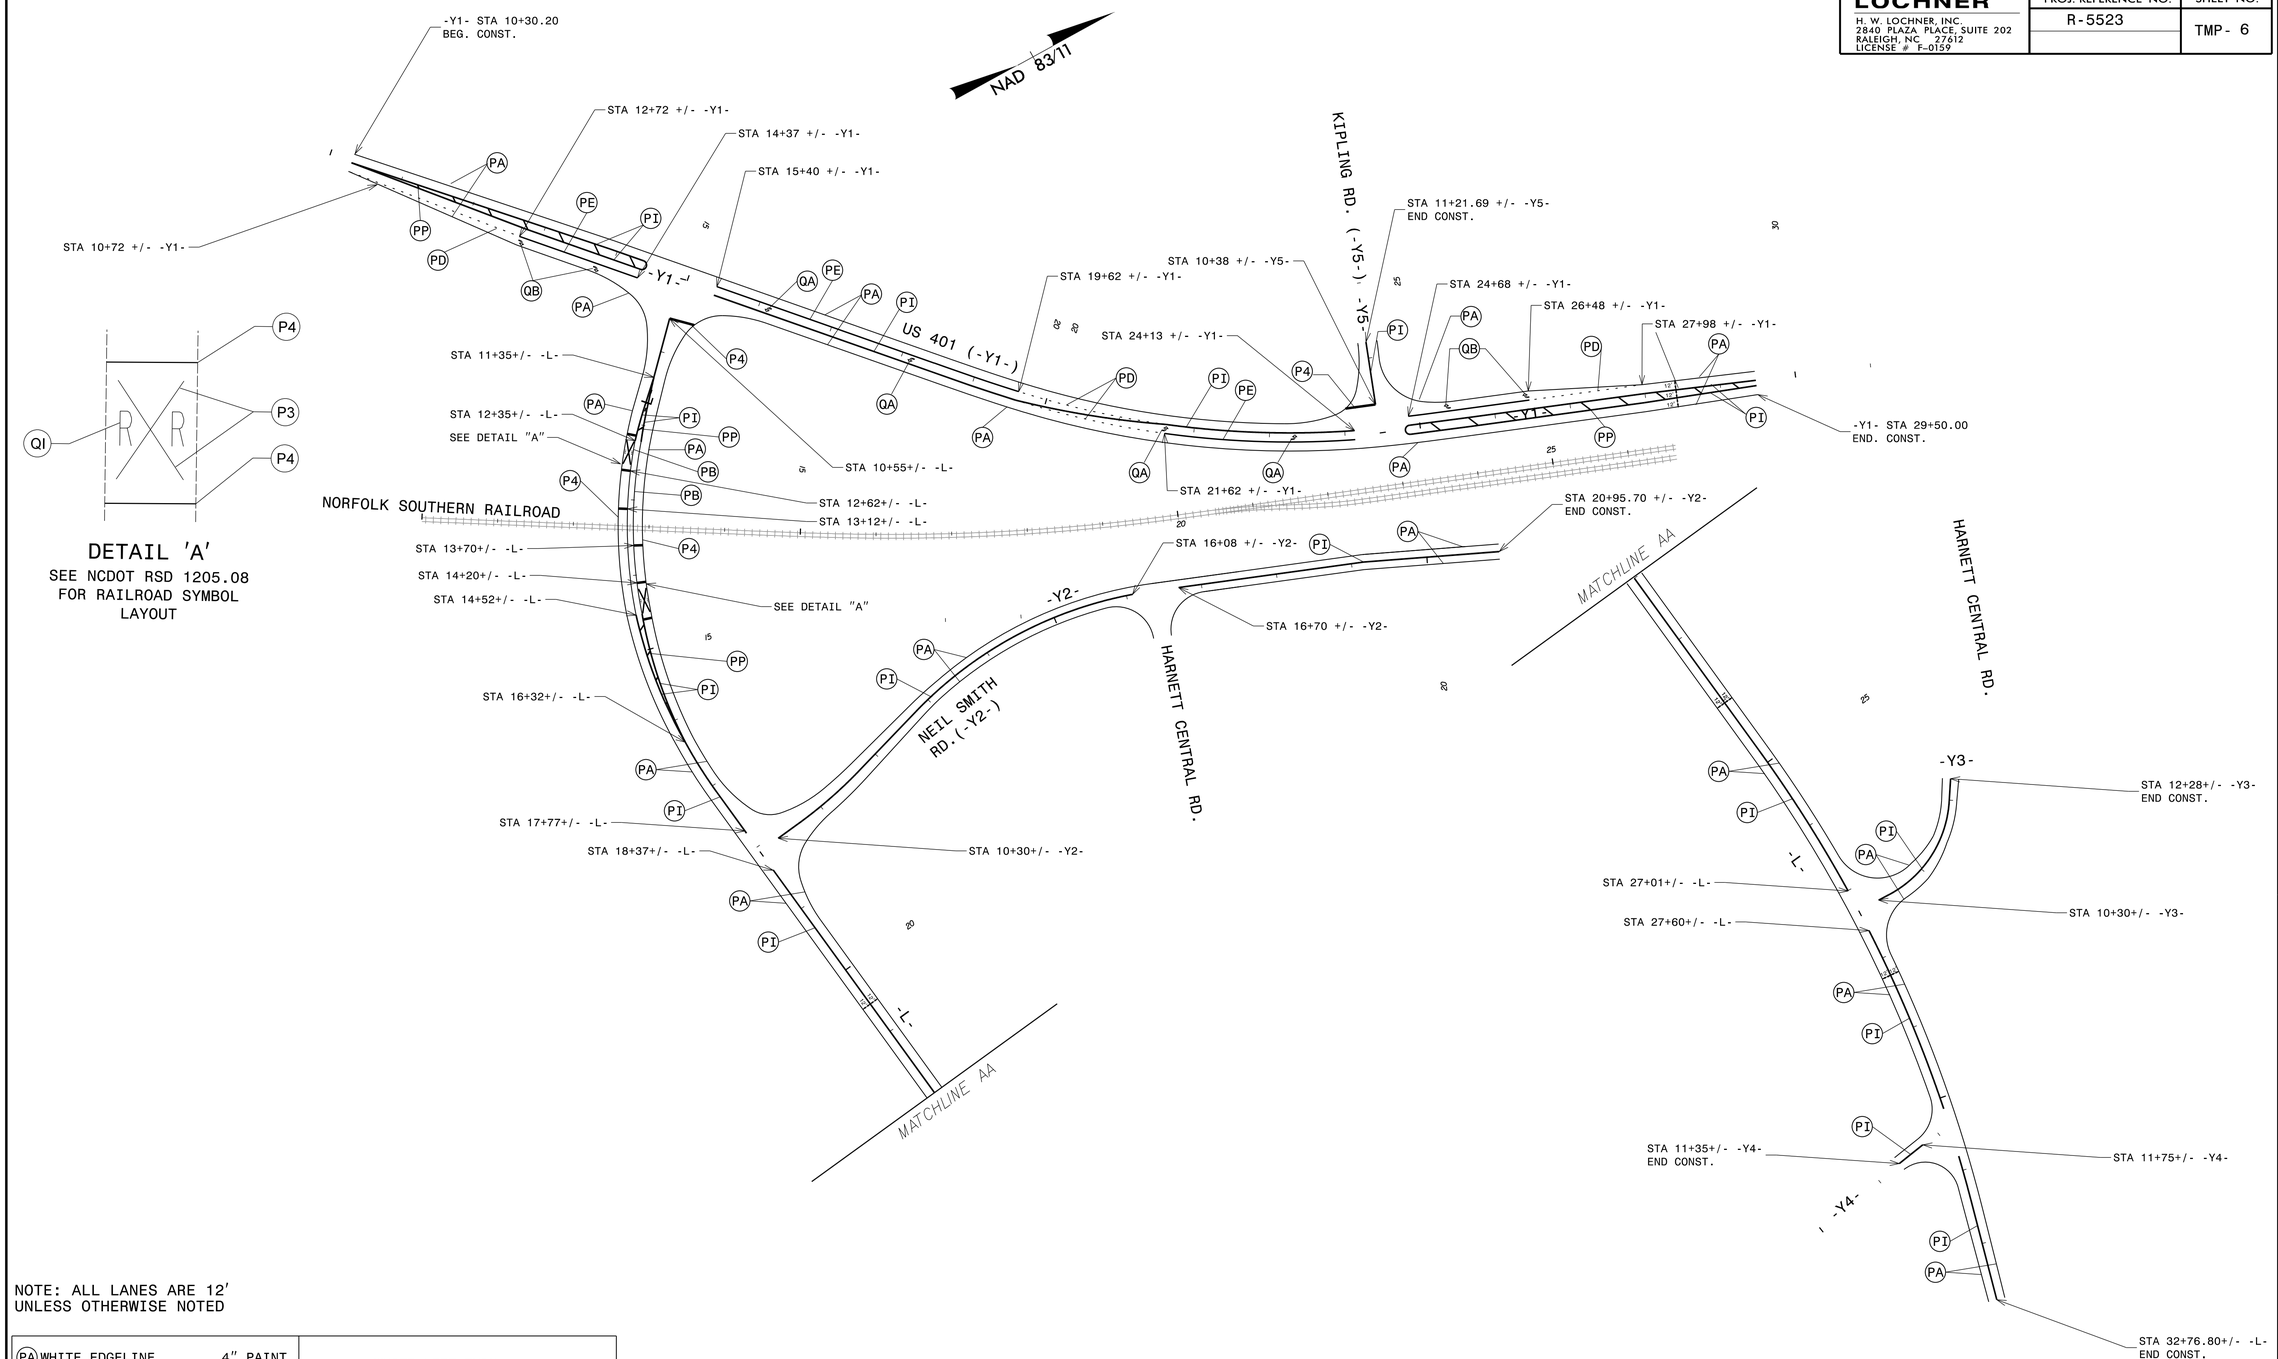

NOTE: ALL LANES ARE 12'
UNLESS OTHERWISE NOTED

PA	WHITE EDGELINE	4" PAINT	QA	WHITE LEFT TURN ARROW MARKING SYMBOLS	PAINT
PB	YELLOW EDGELINE	4" PAINT	QB	WHITE RIGHT TURN ARROW MARKING SYMBOLS	PAINT
PC	10' WHITE SKIP	4" PAINT	QC	WHITE STRAIGHT ARROW MARKING SYMBOL	PAINT
PD	2' WHITE MINISKIP	4" PAINT	QD	WHITE LEFT/STRAIGHT ARROW MARKING SYMBOLS	PAINT
PE	WHITE SOLID LANE LINE	4" PAINT	QE	WHITE RIGHT/STRAIGHT ARROW MARKING SYMBOLS	PAINT
PI	YELLOW DOUBLE CENTER	4" PAINT	QI	R ONLY WHITE CHARACTERS	PAINT
PP	YELLOW DIAGONAL	8" PAINT			
PR	WHITE GORELINE	8" PAINT			
P3	WHITE LINE (RR)	16" PAINT			
P4	WHITE STOP BAR	24" PAINT			

LEGEND

- PROPOSED WORK AREA
- PROPOSED PAVEMENT REMOVAL

APPROVED: _____ DATE: _____

SEAL

NORTH CAROLINA PROFESSIONAL SEAL 25523 ENGINEER BRIAN K. EASON

DocuSigned by:
Brian K. Eason
9AF015AD7ACC48F...
7/29/2014

TEMP. PAVEMENT MARKINGS

SCALE:	1:100
DATE:	08/21/13
DWG. BY:	DWM
DESIGN BY:	DWM
REVIEWED BY:	DWM

DIVISION OF HIGHWAYS · STATE OF NORTH CAROLINA · DEPARTMENT OF TRANSPORTATION · WORK ZONE TRAFFIC CONTROL

REVISIONS

CADD FILE

29-JUL-2014 10:21
I:\RAL\PRJ\0000083\3\R-5523\Traffic\TrafficControl\TCP\R5523_TCP_06_TPM.dgn
beason AT WSRAL-1003A