DocuSign Envelope ID: D85902BA-CB47-4306-8DD5-6D80F43AE17A

LOCHNER	PROJ. REFERENCE NO.	SHEET NO.
H. W. LOCHNER, INC. 2840 PLAZA PLACE, SUITE 202 RALEIGH, NC 27612 LICENSE # F-0159	R-5523	TMP-4

SECTION A-A

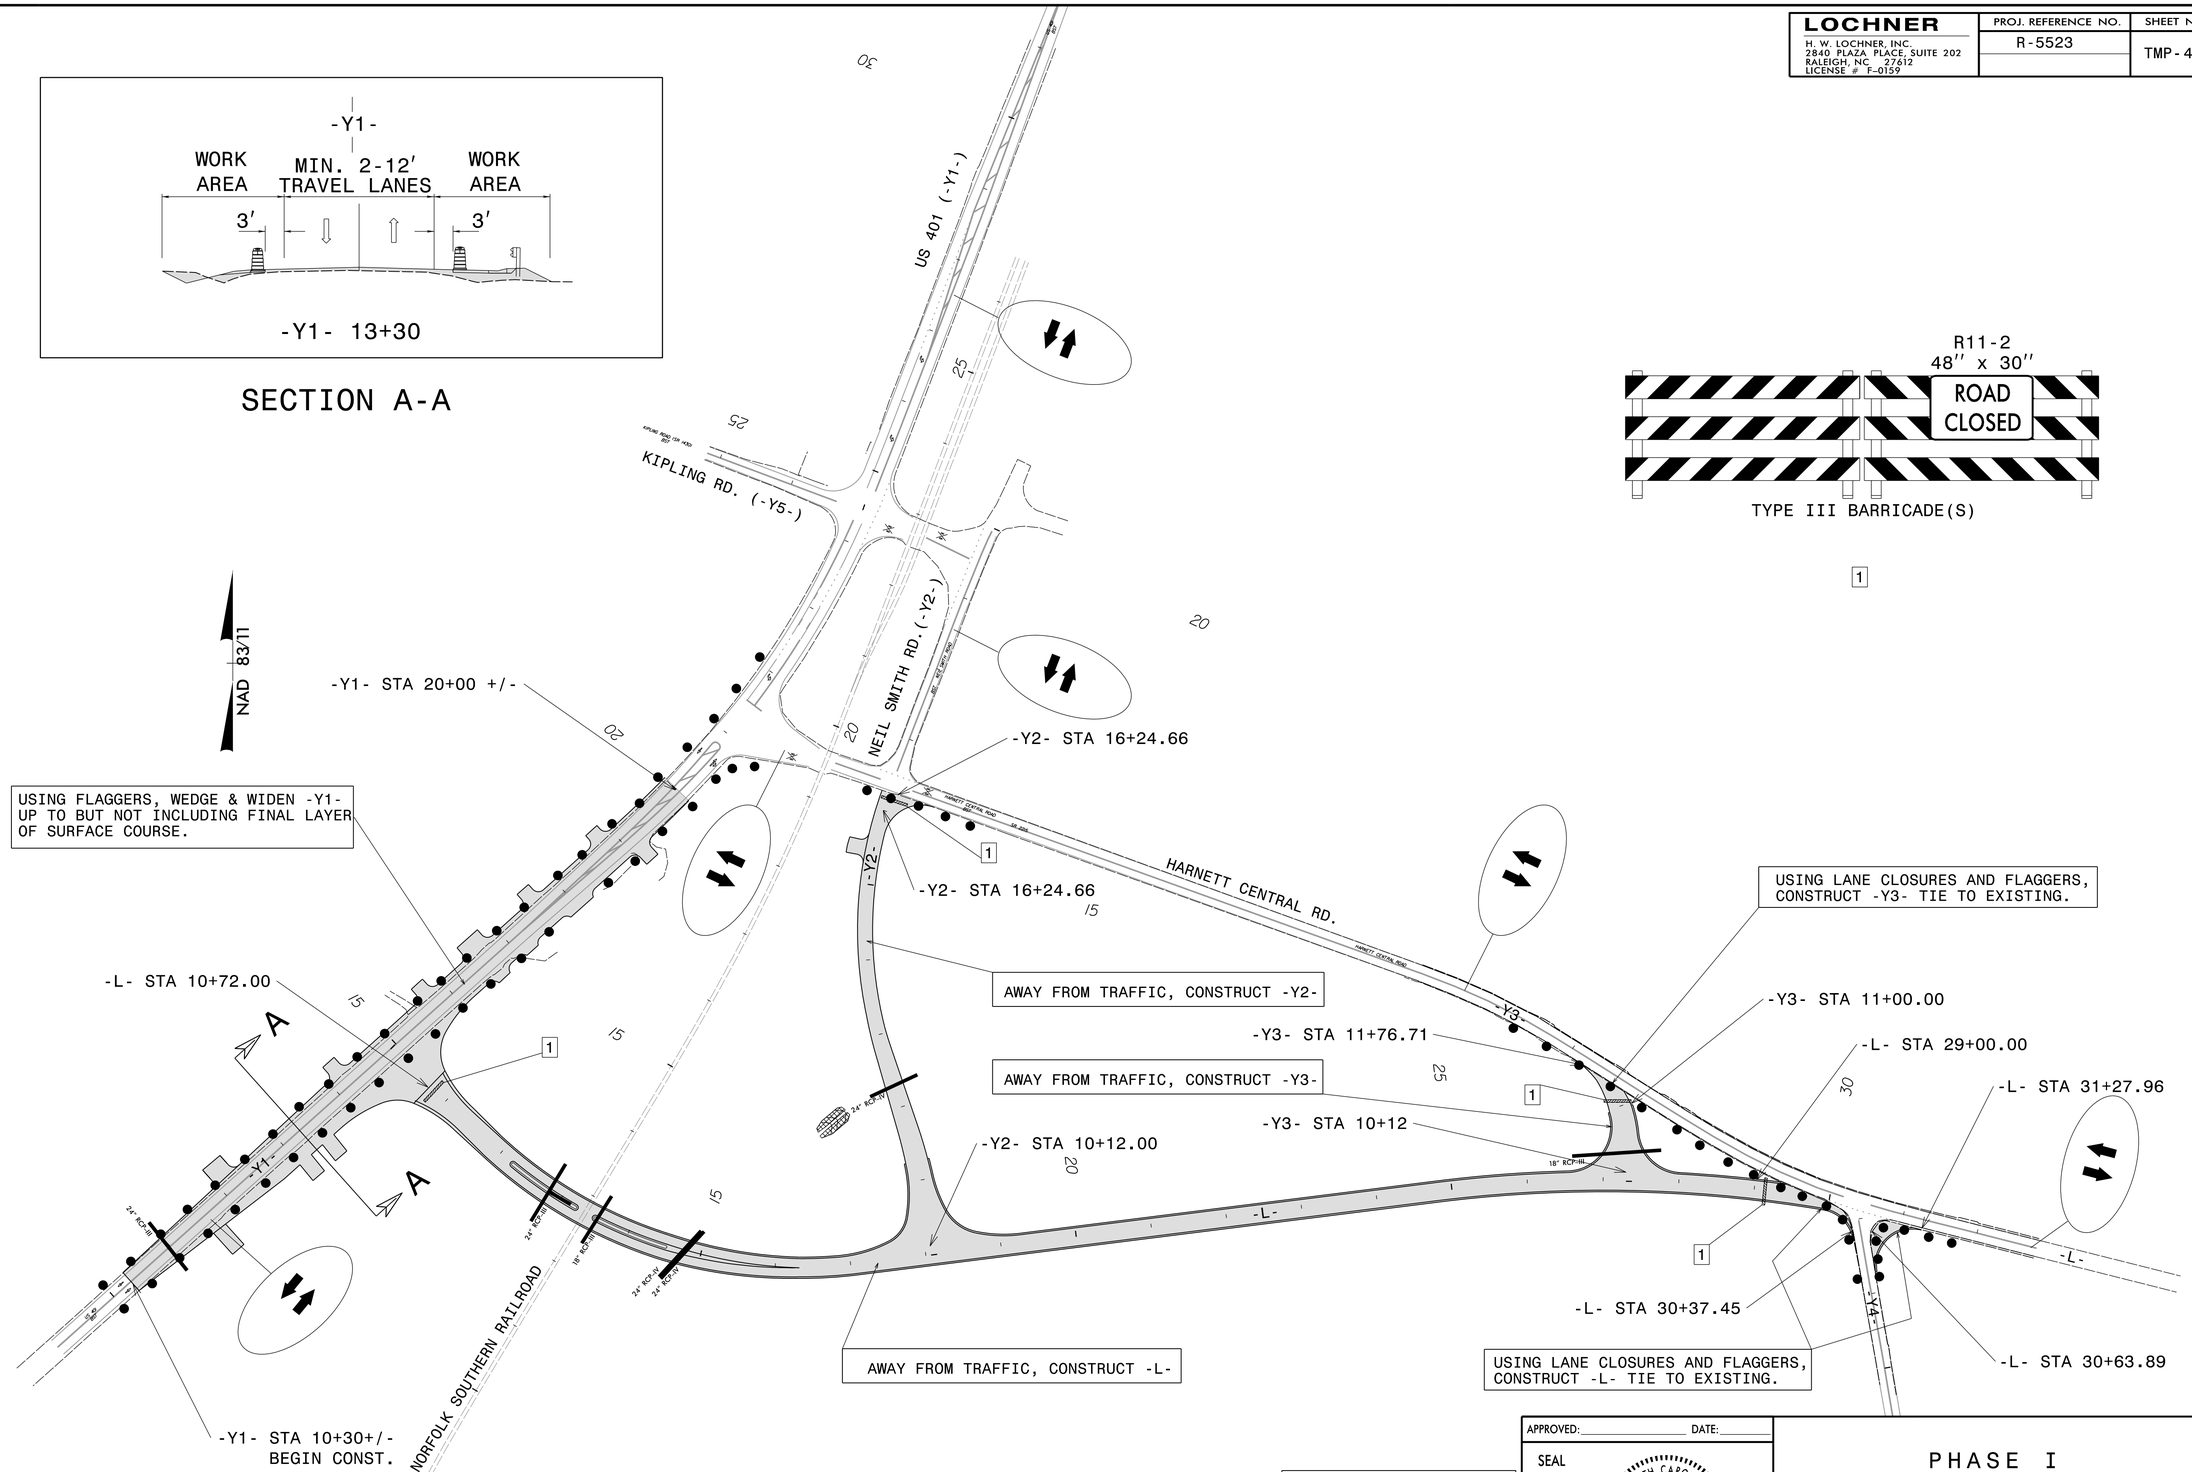

TYPE III BARRICADE(S)

1

LEGEND

- PROPOSED WORK AREA
- PROPOSED PAVEMENT REMOVAL

APPROVED:_____ DATE:_____

SEAL

DocuSigned by:
Brian K. Eason
9AF015AD7ACC4...
7/29/2014

NORTH CAROLINA PROFESSIONAL SEAL 25523 ENGINEER BRIAN K. EASON

PHASE I

SCALE:	1:100
DATE:	08/21/13
DWG. BY:	DWM
DESIGN BY:	DWM
REVIEWED BY:	DWM

DIVISION OF HIGHWAYS · TRANSPORTATION MANAGEMENT UNIT · WORK ZONE TRAFFIC CONTROL

REVISIONS

CADD FILE

29-JUL-2014 11:40
R:\Traffic\TrafficControl\TCP\R5523_TCP_04_PHI_DTLI.dgn
dmartin AT 4403WS