DocuSign Envelope ID: 8672F5A6-13DA-46D6-B57A-1BFD83299EDA

LOCHNER	PROJ. REFERENCE NO.	SHEET NO.
H. W. LOCHNER, INC. 2840 PLAZA PLACE, SUITE 202 RALEIGH, NC 27612 LICENSE # F-0159	R-5523	PMP-2

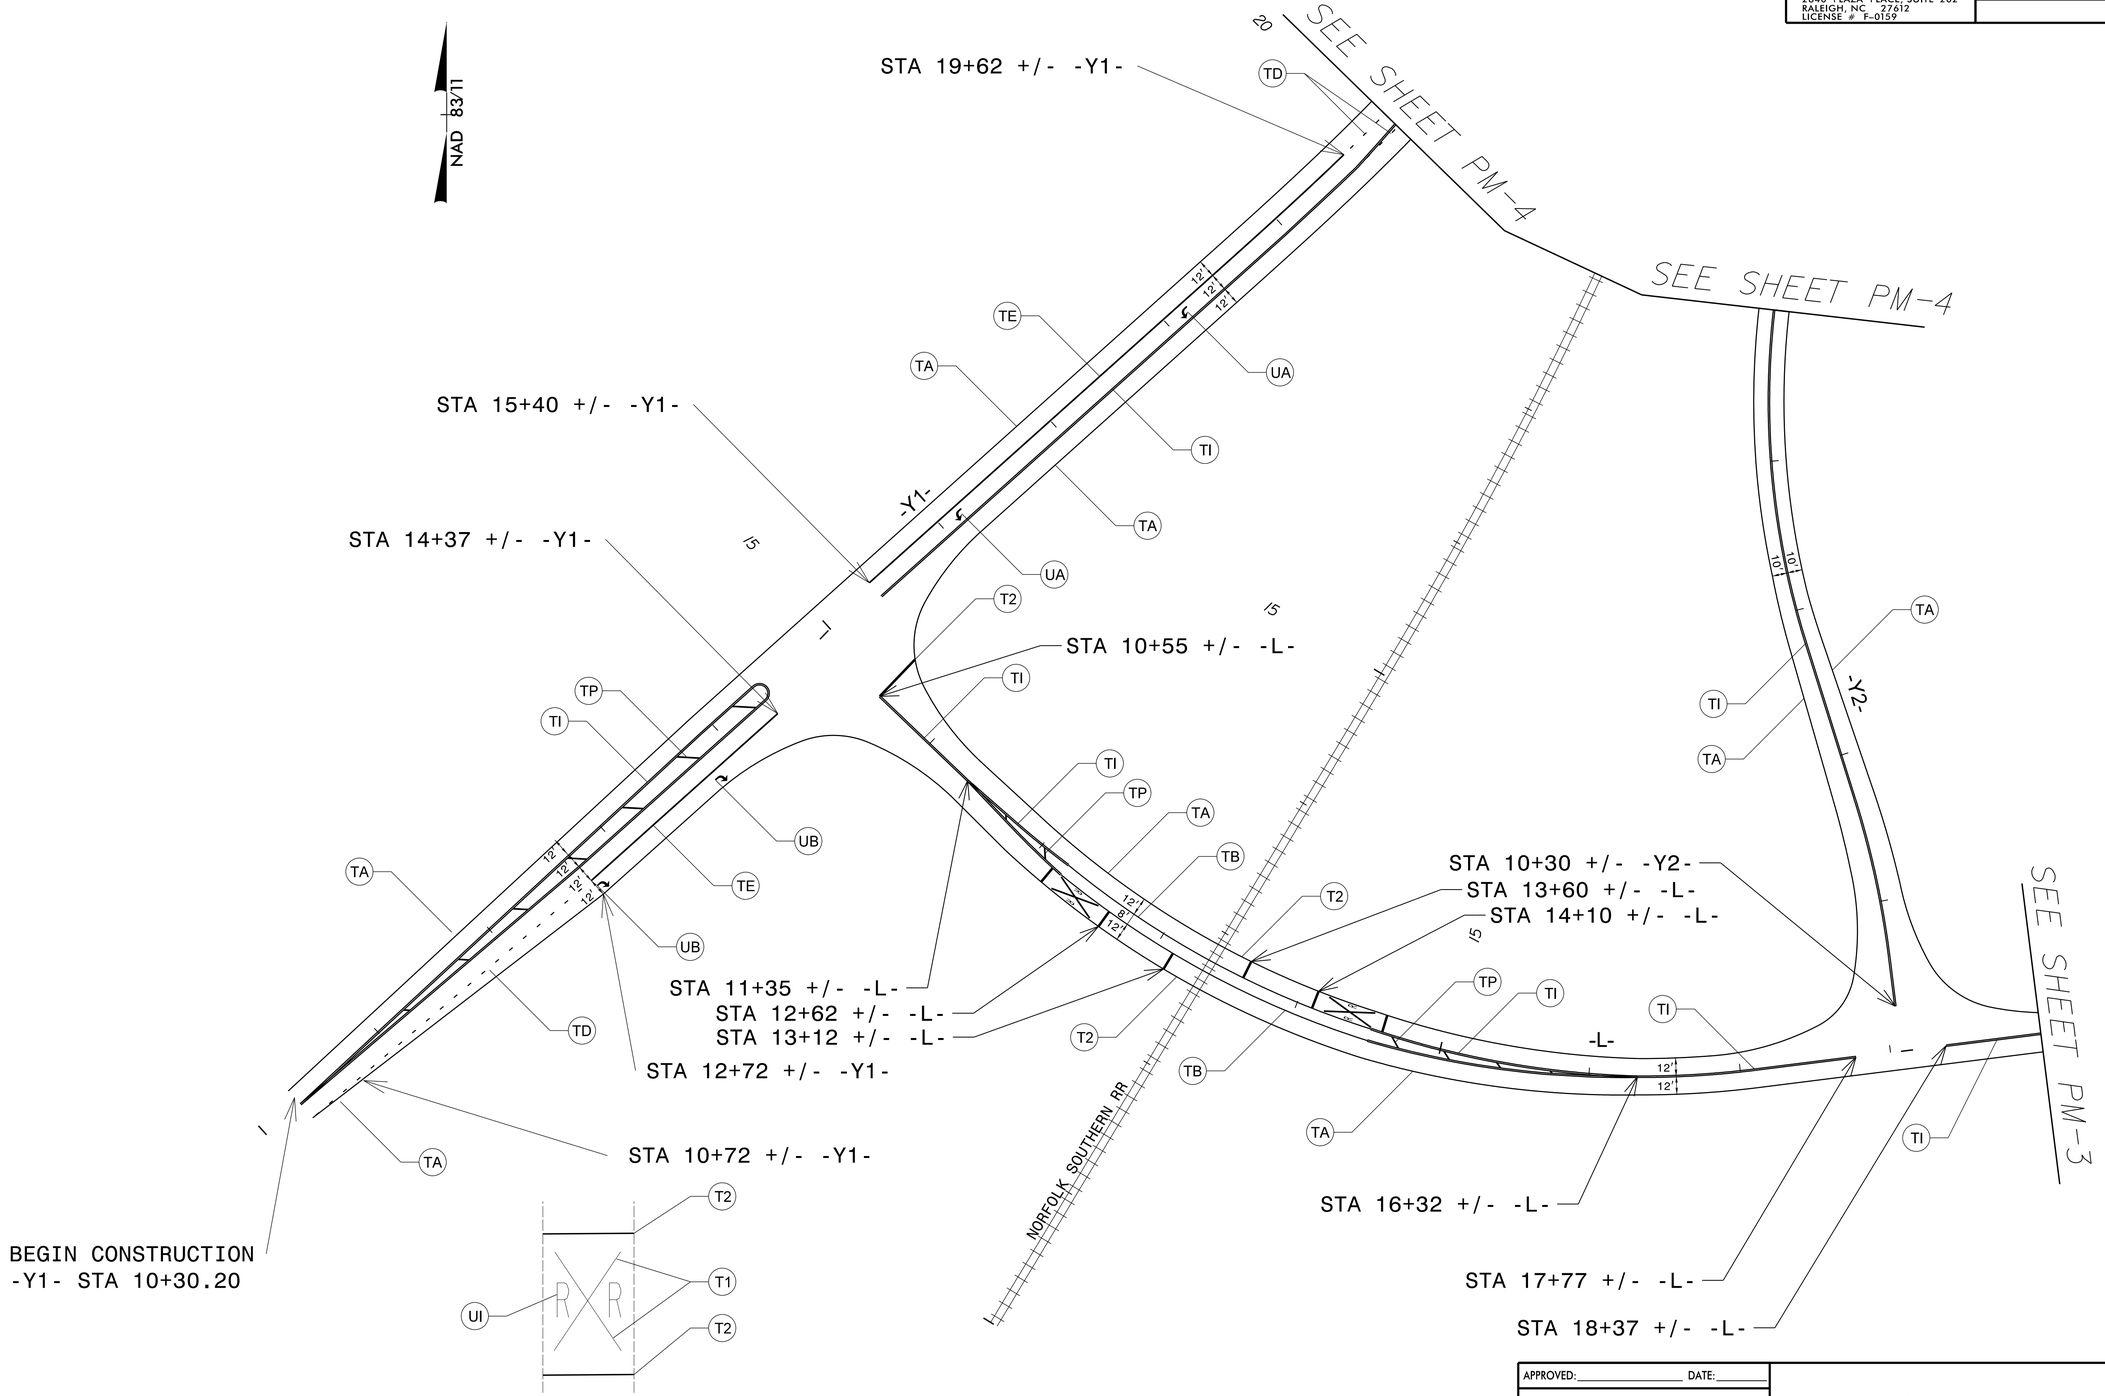

APPROVED:_____ DATE:_____

SEAL

NORTH CAROLINA PROFESSIONAL SEAL 36786 ENGINEER DOUGLAS M. WHEATLEY

DocuSigned by:
Doug Wheatley
38503BAD7047465...
7/29/2014

FINAL PAVEMENT MARKING

SCALE:	1:50
DATE:	04/9/14
DWG. BY:	DWM
DESIGN BY:	DMW
REVIEWED BY:	KWS

DIVISION OF HIGHWAYS · STATE OF NORTH CAROLINA · DEPARTMENT OF TRANSPORTATION · HOME TRAFFIC CONTROL

REVISIONS

CADD FILE

29-JUL-2014 14:28
R:\Traffic\PMP\R5523_PMP2.dgn
$$$$USERNAME$$$$