DocuSign Envelope ID: D2C8E3AD-49BF-48A9-A2BC-3E495A120270

LOCHNER	PROJ. REFERENCE NO.	SHEET NO.
H. W. LOCHNER, INC. 2840 PLAZA PLACE, SUITE 202 RALEIGH, NC 27612 LICENSE # F-0159	R-5523	PMP-3

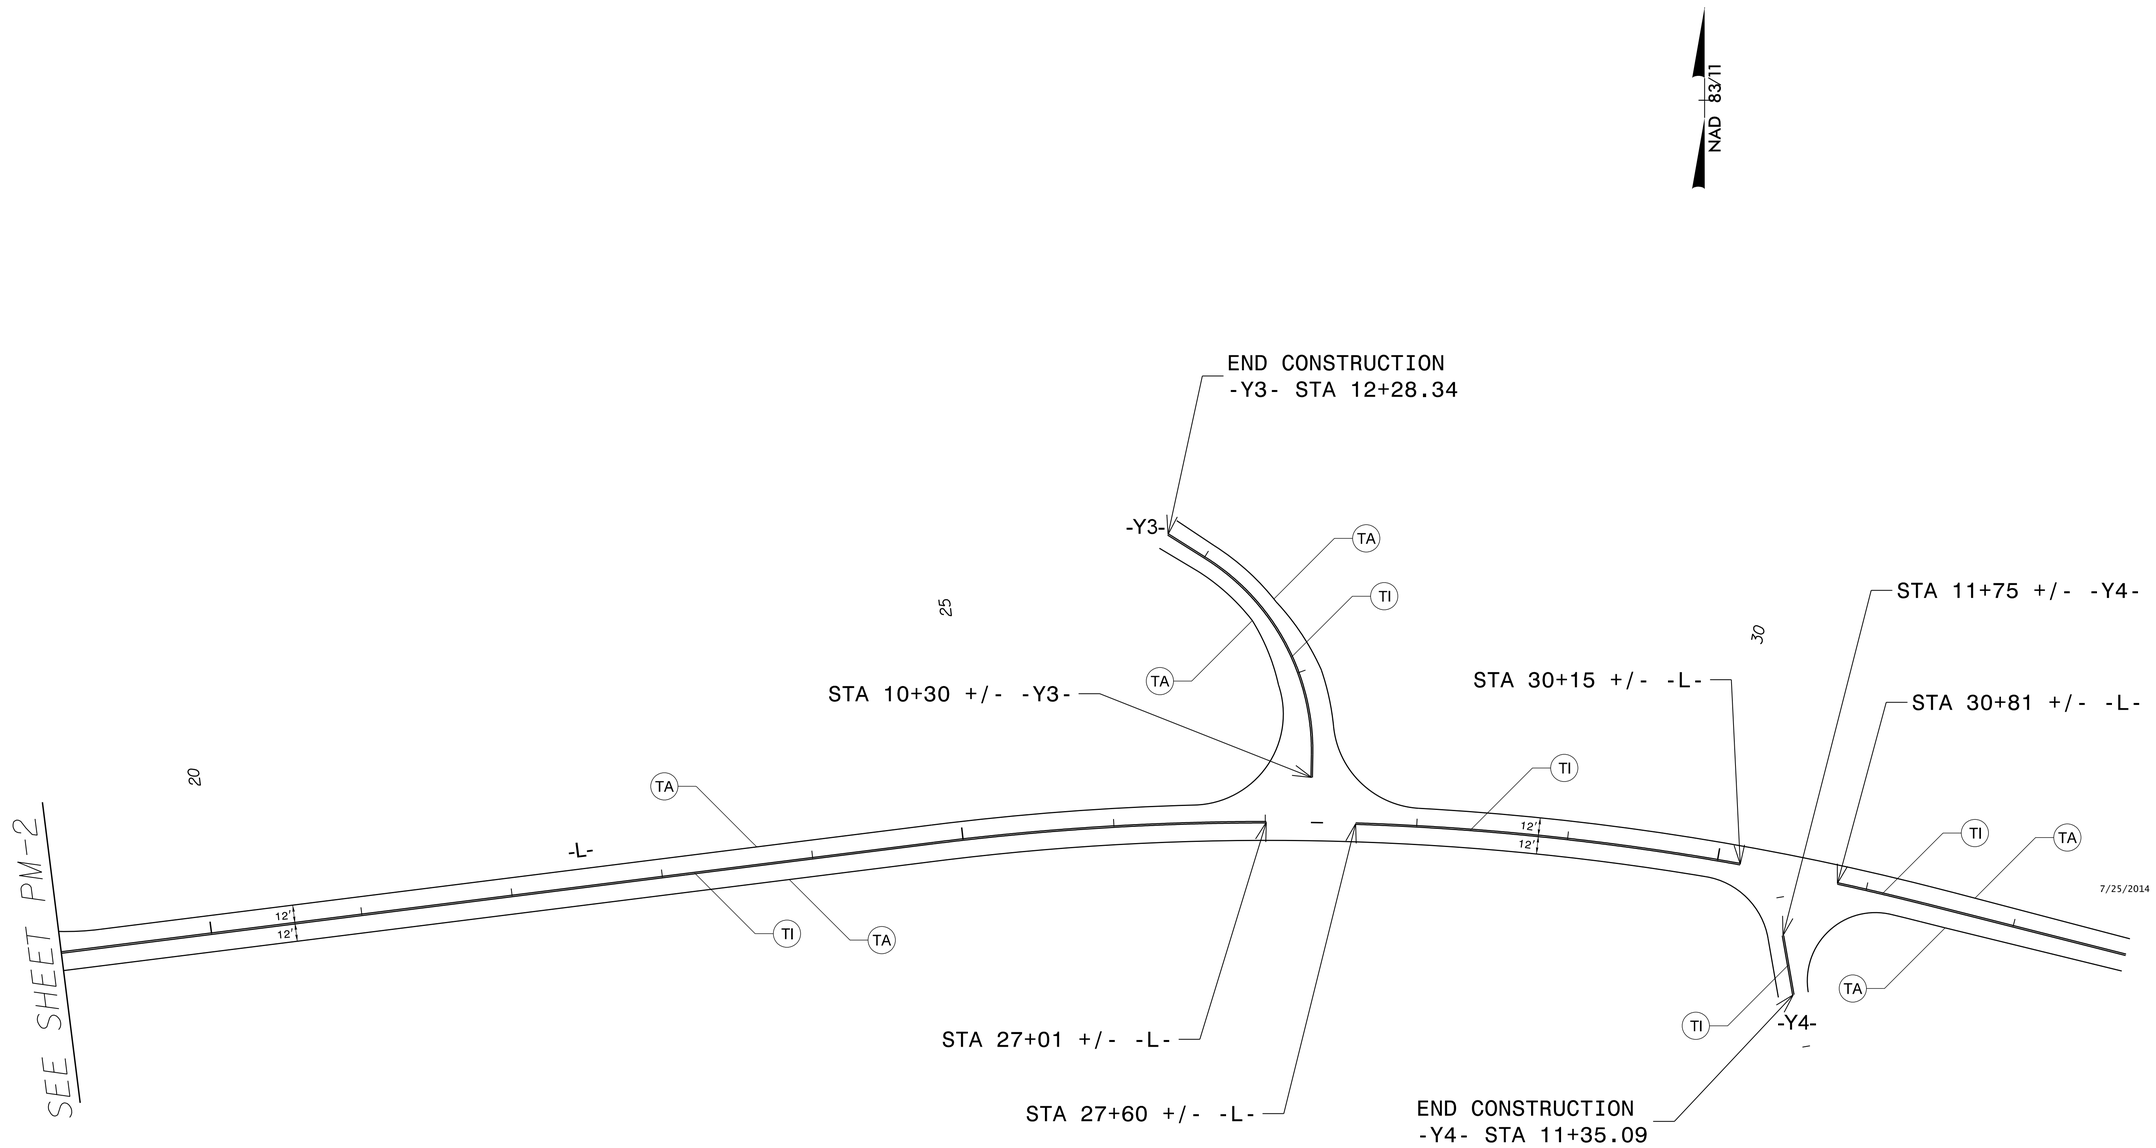

APPROVED:_____ DATE:_____

SEAL

DocuSigned by:

38503BAD7047465...

NORTH CAROLINA PROFESSIONAL SEAL 36786 ENGINEER DOUGLAS M. WHEATLEY

7/25/2014

FINAL PAVEMENT MARKING

SCALE:	1:50
DATE:	04/9/14
DWG. BY:	DWM
DESIGN BY:	DWM
REVIEWED BY:	KWS

DIVISION OF HIGHWAYS STATE OF NORTH CAROLINA DEPARTMENT OF TRANSPORTATION TRAFFIC CONTROL

REVISIONS

CADD FILE

25-JUL-2014 14:18
R:\Traffic\PMP\R5523_PMP3.dgn
$$$$USERNAME$$$$