PROJECT REFERENCE NO.	SHEET NO.
U-3465	12
R/W SHEET NO.	

ROADWAY DESIGN ENGINEER
10/8/2014
NORTH CAROLINA PROFESSIONAL SEAL 016378 ENGINEER RAKHA V. PATEL
DocuSigned by: Rakha V. Patel
4E0C8A8E1A0A4E...

HYDRAULICS ENGINEER
10/9/2014
NORTH CAROLINA PROFESSIONAL SEAL 020870 ENGINEER MARC T. SHAWN
DocuSigned by: Marc Shawn
4B0014AC0048498...

REVISIONS

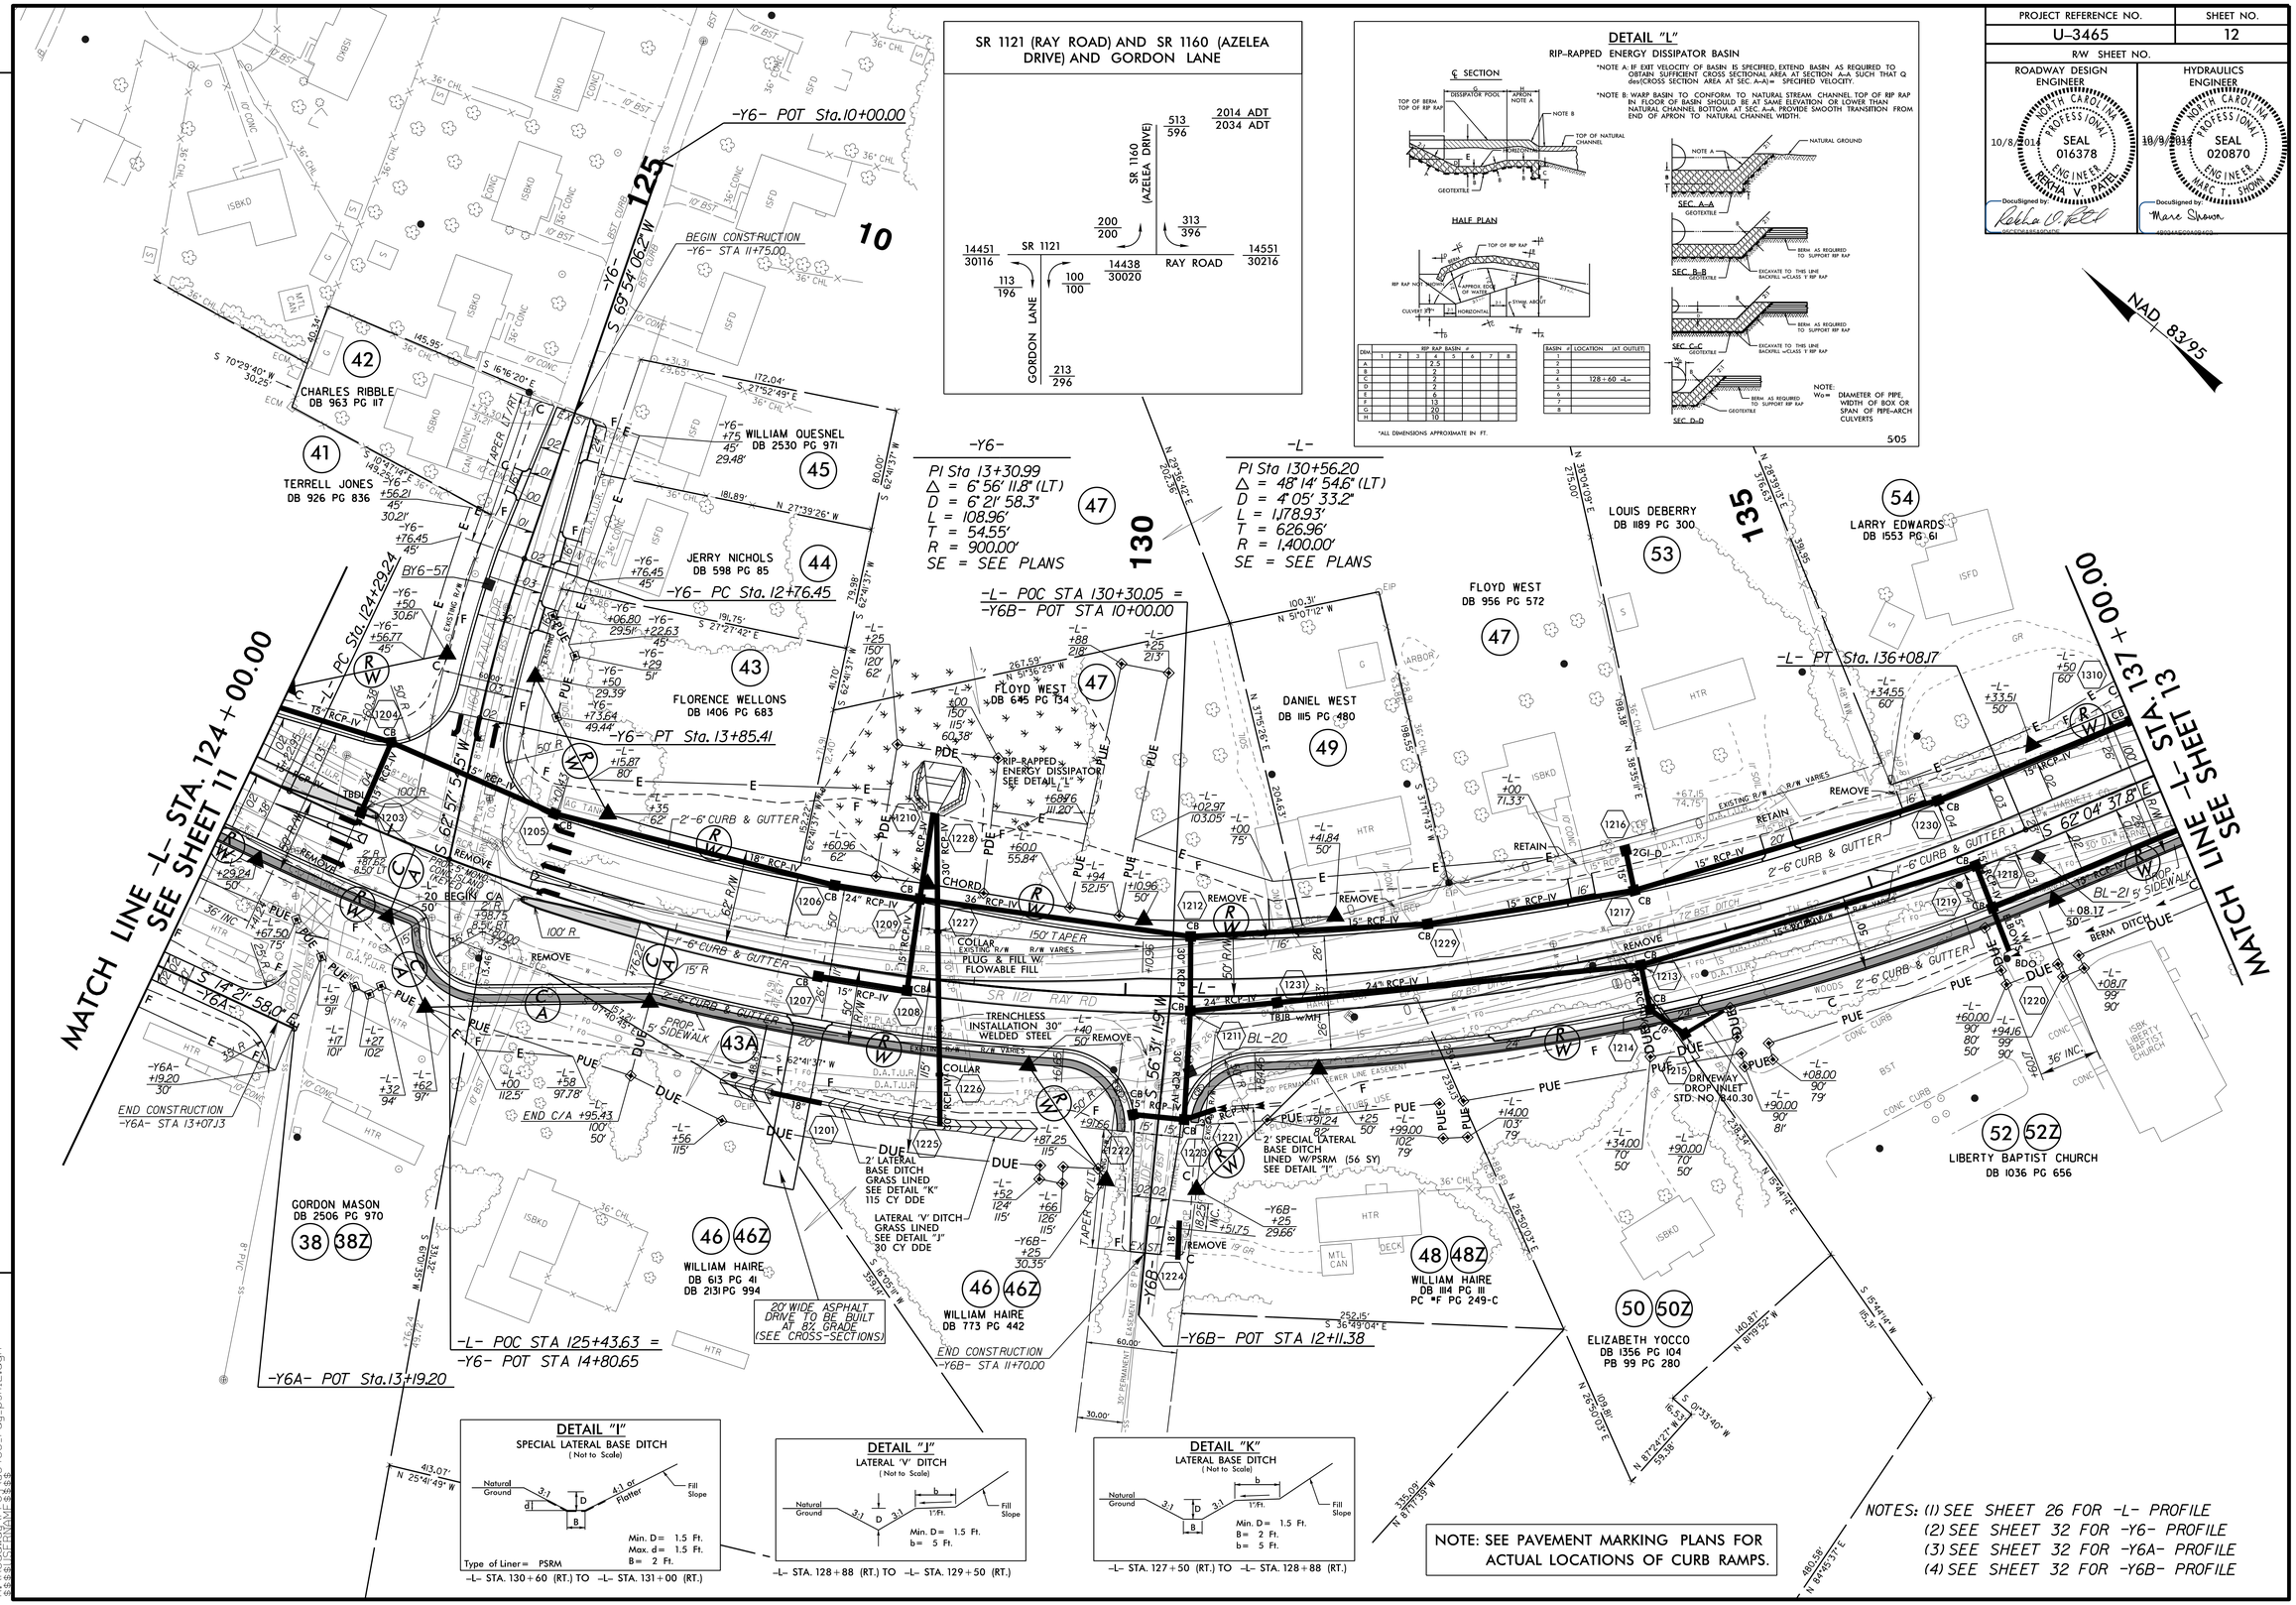

25-SEP-2014 08:01
R:\Roadway\Proj\U3465_rdy_psh12.dgn
$$$$USERNAME$$$$