PROJECT REFERENCE NO.	SHEET NO.
U-3465	2B-2
R/W SHEET NO.	

ROADWAY DESIGN ENGINEER
NORTH CAROLINA PROFESSIONAL SEAL 016378 ENGINEER REKHA V PATEL
9/2/2014
DocuSigned by: Rekha V. Patel
B5CF DEA5BA0D4DE...

INTERSECTION DETAIL
-L-, -YA2- AND ROUNDABOUT -CI2-

NAD 83/95

GRAPHIC SCALES
30' 15' 0 30' 60'
PLANS

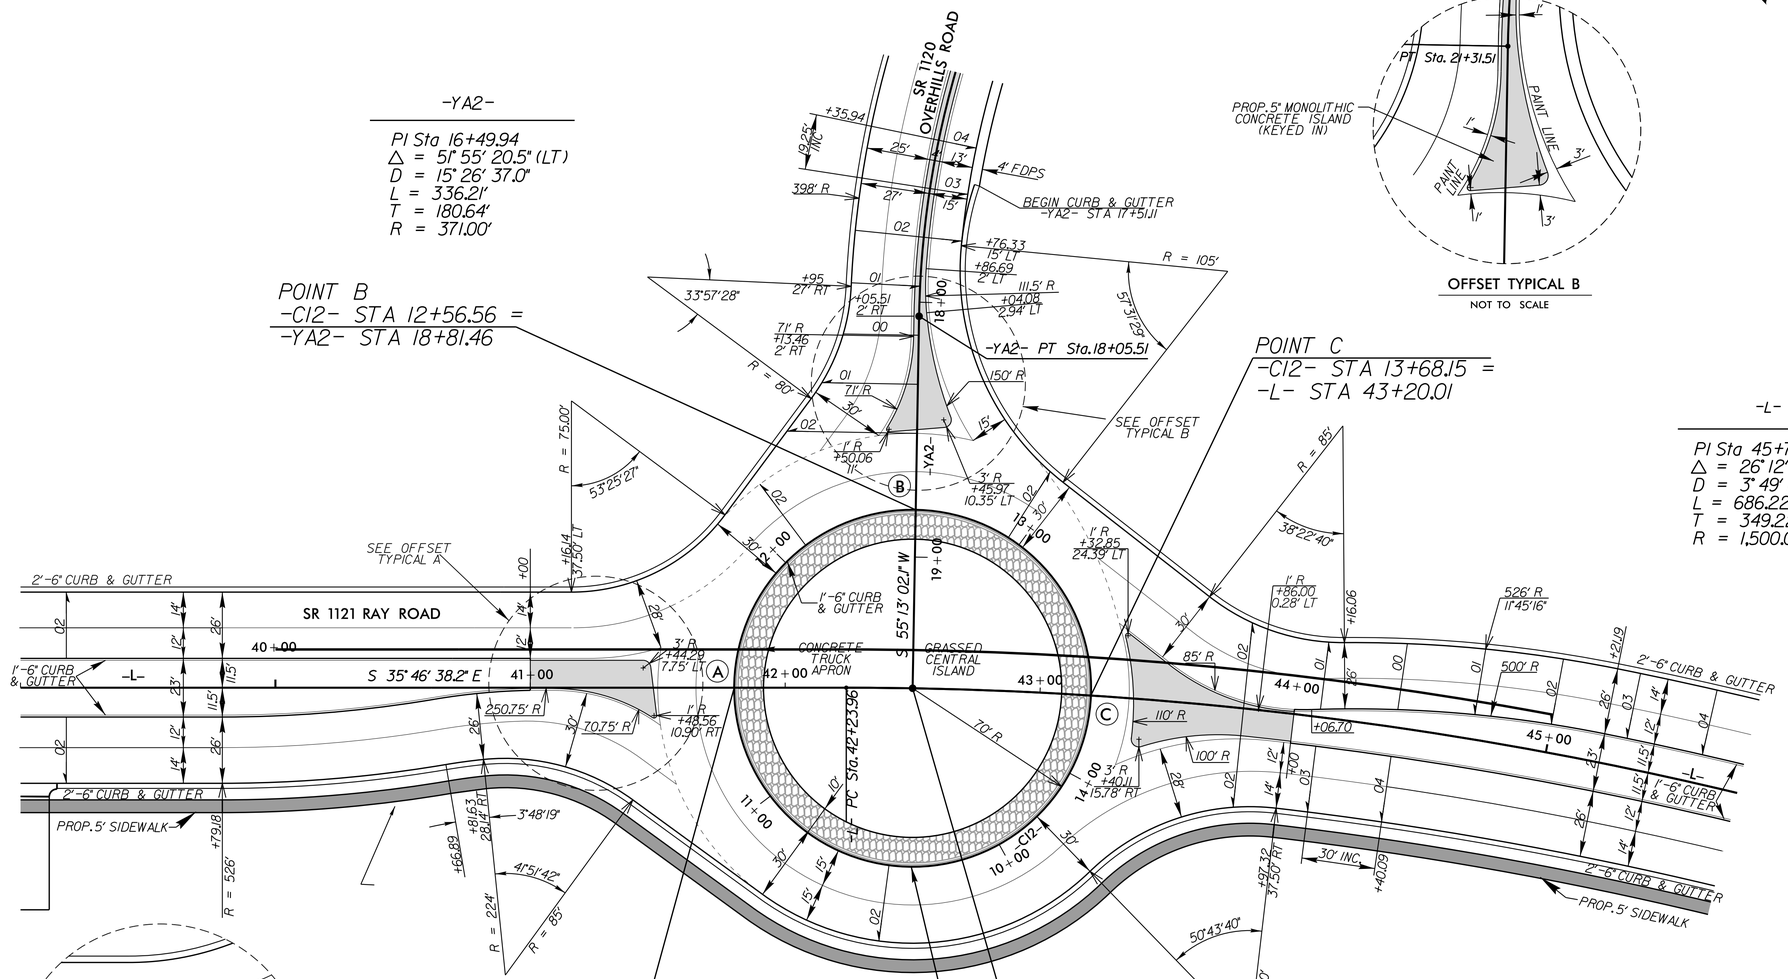

FOR -CI2- PROFILE, SEE SHEET 33
FOR -L- PROFILE, SEE SHEET 22
FOR -YA2- PROFILE, SEE SHEET 30
FOR -L- ALIGNMENT, SEE SHEET 5
FOR -YA2- ALIGNMENT, SEE SHEET 5 AND 21

5/14/99

28-AUG-2014 12:00
R:\Roadway\Proj\U-3465_Rdy_typ_2B-2.dgn
$$$$USER$$$$