PROJECT REFERENCE NO.	SHEET NO.
U-3465	6
R/W SHEET NO.	

ROADWAY DESIGN ENGINEER
9/2/2014 — NORTH CAROLINA PROFESSIONAL SEAL 016378 ENGINEER REKHA V. PATEL
DocuSigned by: Rekha V. Patel
1BCFD8A8A8D4DE...

HYDRAULICS ENGINEER
9/5/2014 — NORTH CAROLINA PROFESSIONAL SEAL 020870 ENGINEER MARC T. SHOWER
DocuSigned by: Marc Shower
1B52A8E0B8B1C2...

REVISIONS

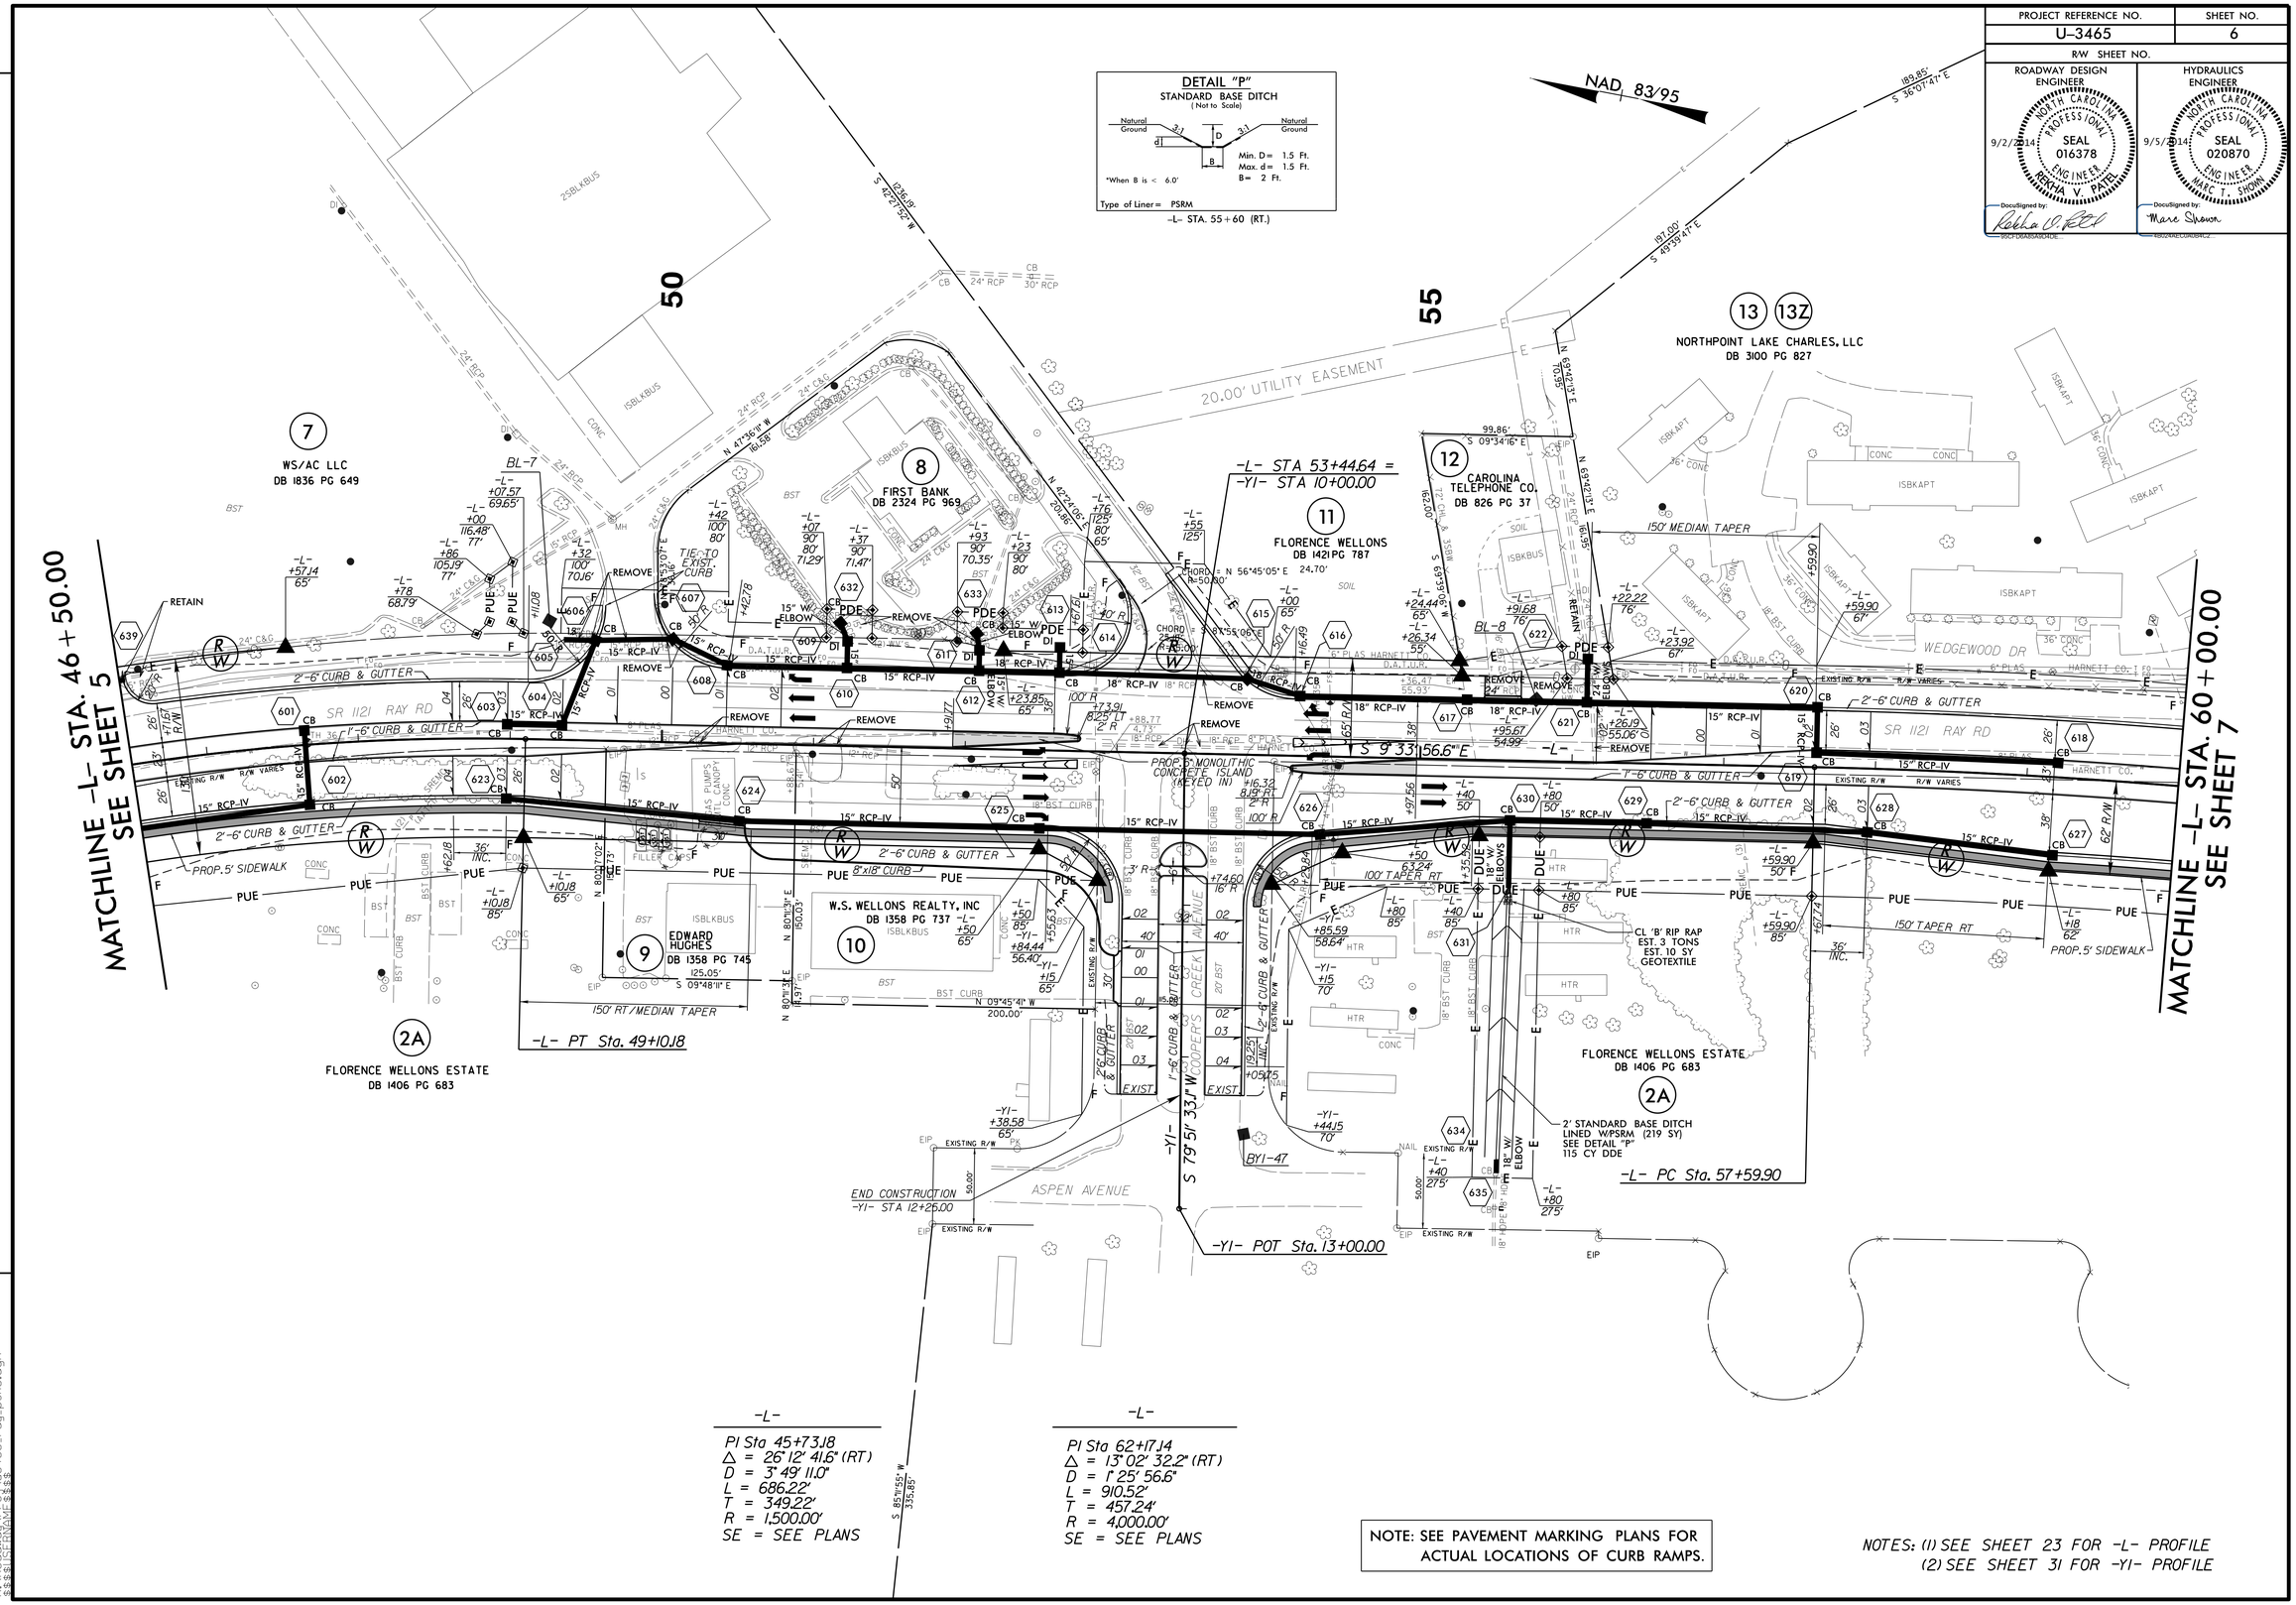

NOTE: SEE PAVEMENT MARKING PLANS FOR ACTUAL LOCATIONS OF CURB RAMPS.

NOTES: (1) SEE SHEET 23 FOR -L- PROFILE
(2) SEE SHEET 31 FOR -Y1- PROFILE

28-AUG-2014 12:01
R:\Roadway\Proj\U3465_rdy_psh6.dgn
$$$$USERNAME$$$$