PROJECT REFERENCE NO.	SHEET NO.
U-3465	25

ROADWAY DESIGN ENGINEER
NORTH CAROLINA PROFESSIONAL SEAL 016378 ENGINEER REKHA V. PATEL
9/22/2014
DocuSigned by: Rekha V. Patel

HYDRAULICS ENGINEER
NORTH CAROLINA PROFESSIONAL SEAL 020870 ENGINEER MARC T. SHAWN
9/22/2014
DocuSigned by: Marc Shawn

RIGHT DITCH

UNDERCUT EXCAVATION

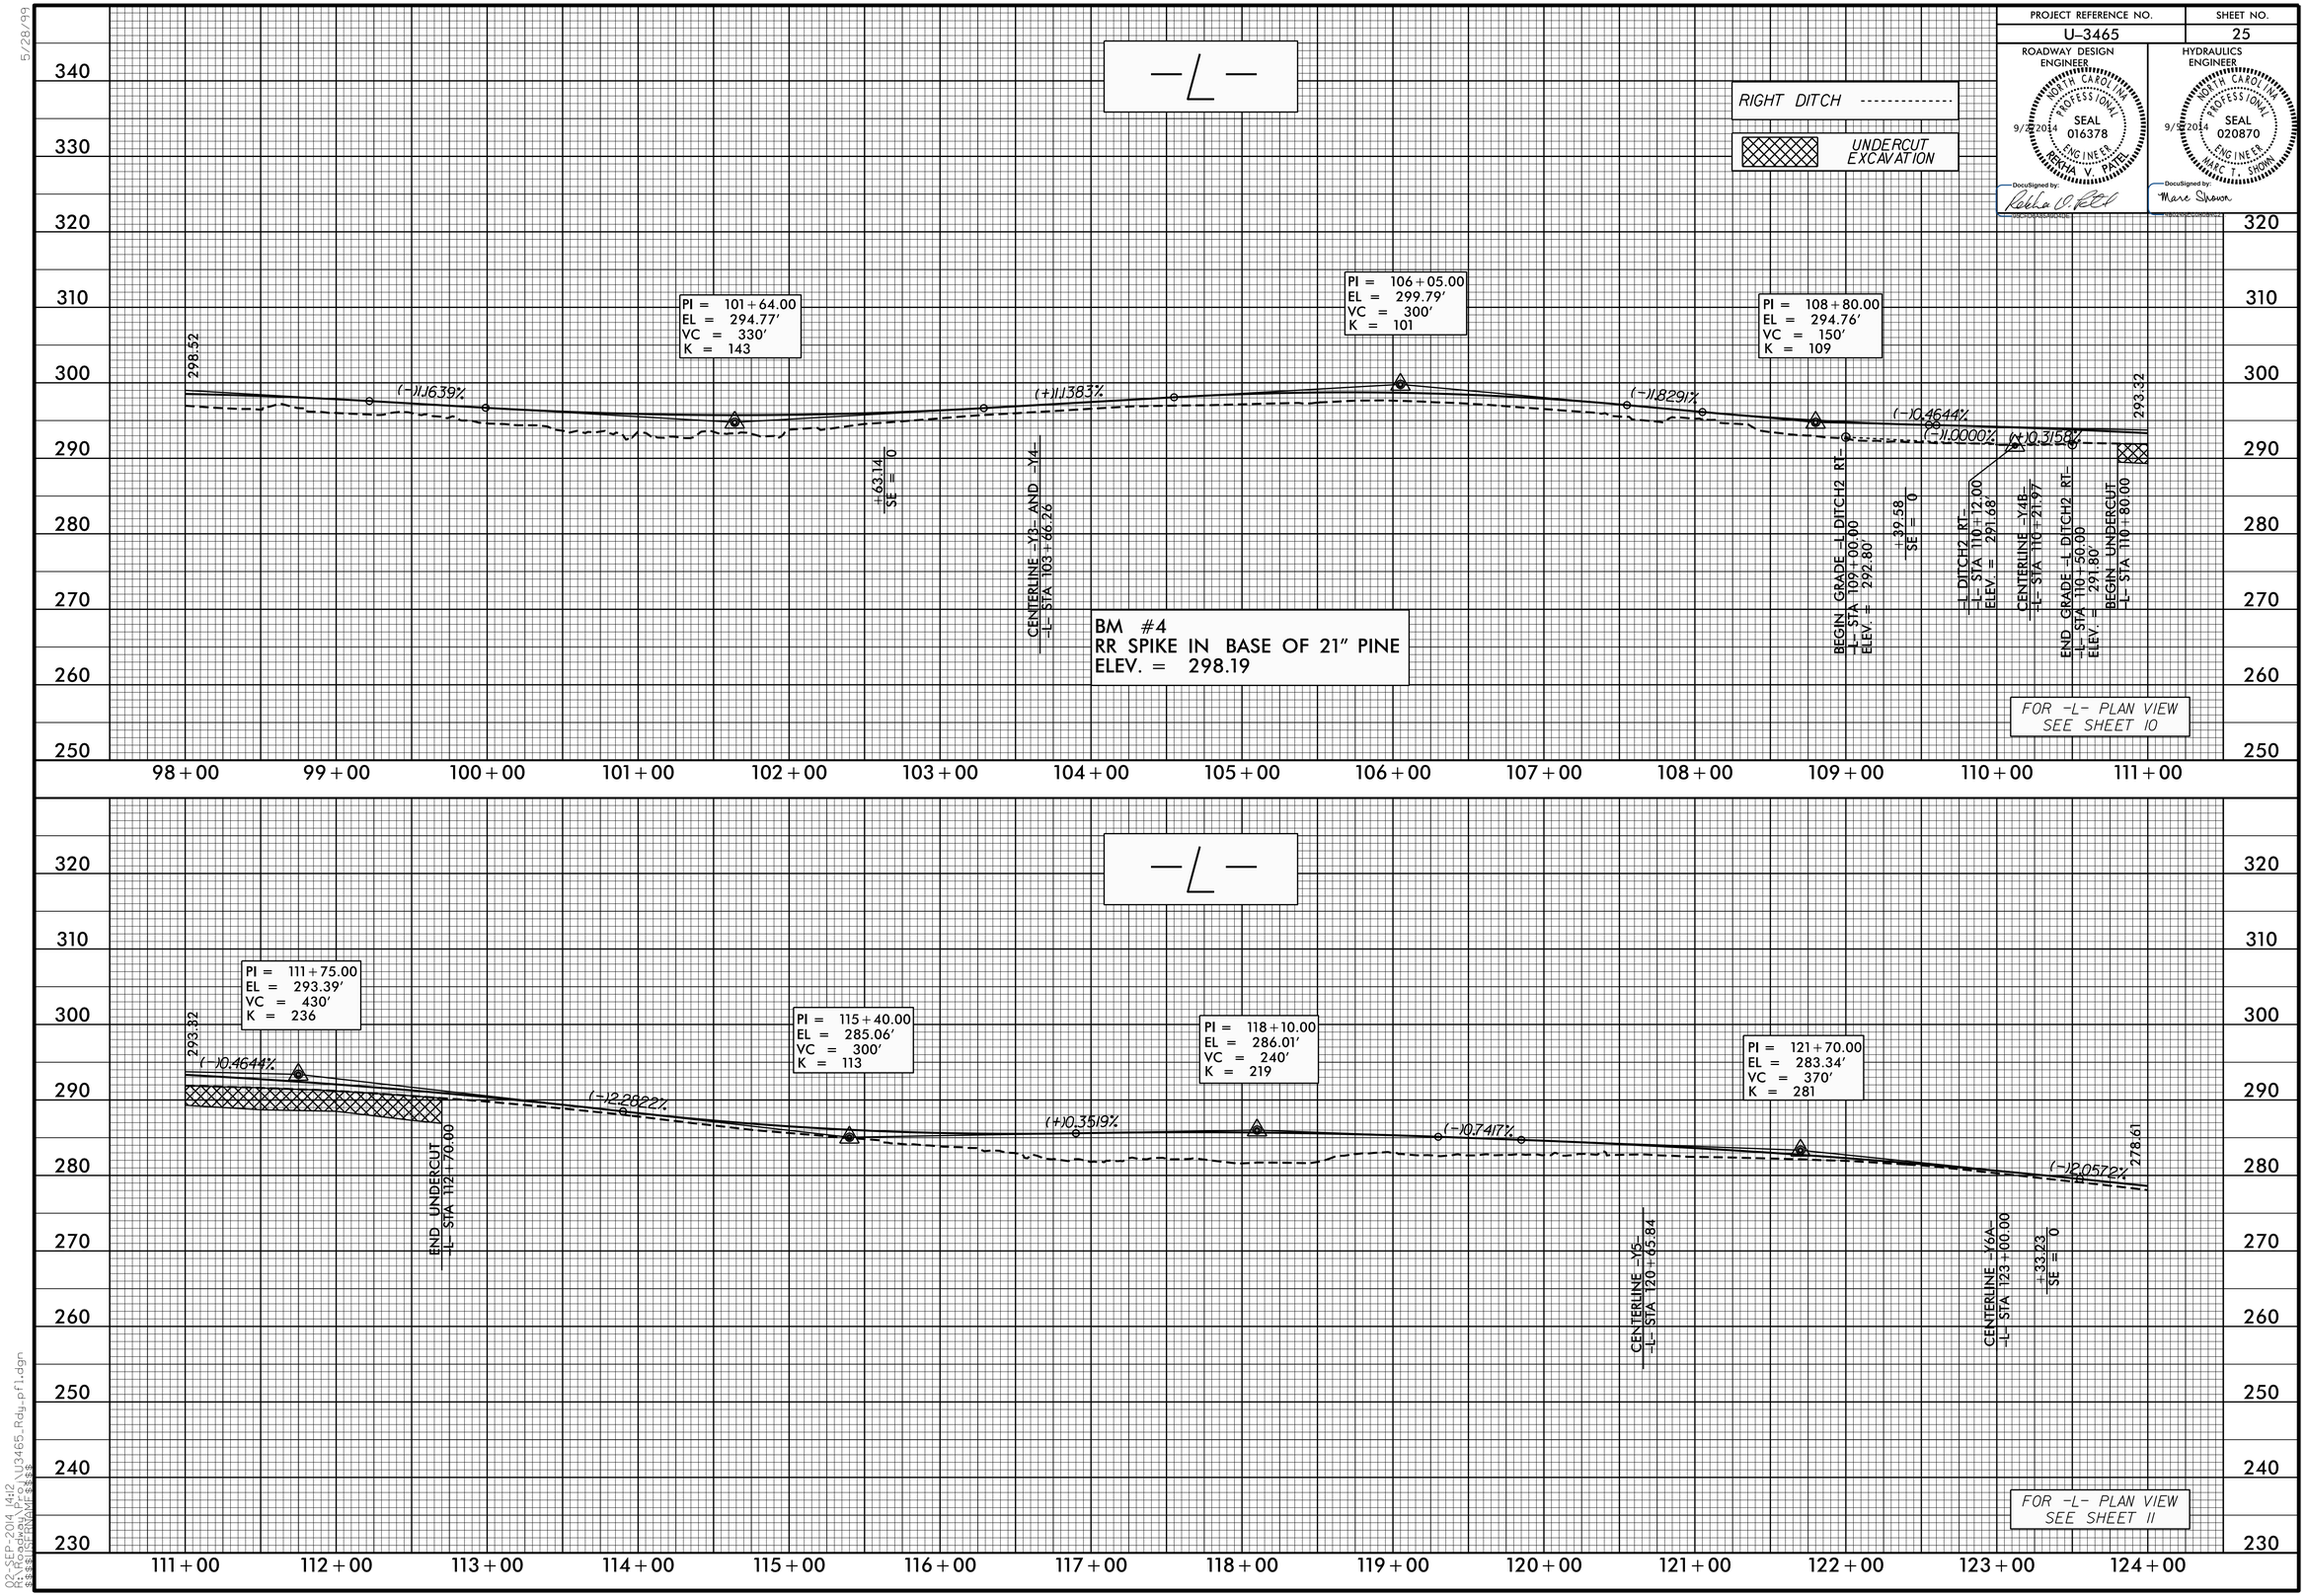

5/28/99

02-SEP-2014 14:12
R:\Roadway\Proj\U3465_Rdy_pf1.dgn
$$$$USERNAME$$$$