PROJECT REFERENCE NO.	SHEET NO.
U-3465	10
R/W SHEET NO.	

ROADWAY DESIGN ENGINEER: NORTH CAROLINA PROFESSIONAL SEAL 016378 ENGINEER RAKHA V. PATEL — 9/2/2014 — DocuSigned by: Rakha V. Patel

HYDRAULICS ENGINEER: NORTH CAROLINA PROFESSIONAL SEAL 020870 ENGINEER MARC T. SHOWN — 9/5/2014 — DocuSigned by: Marc Shown

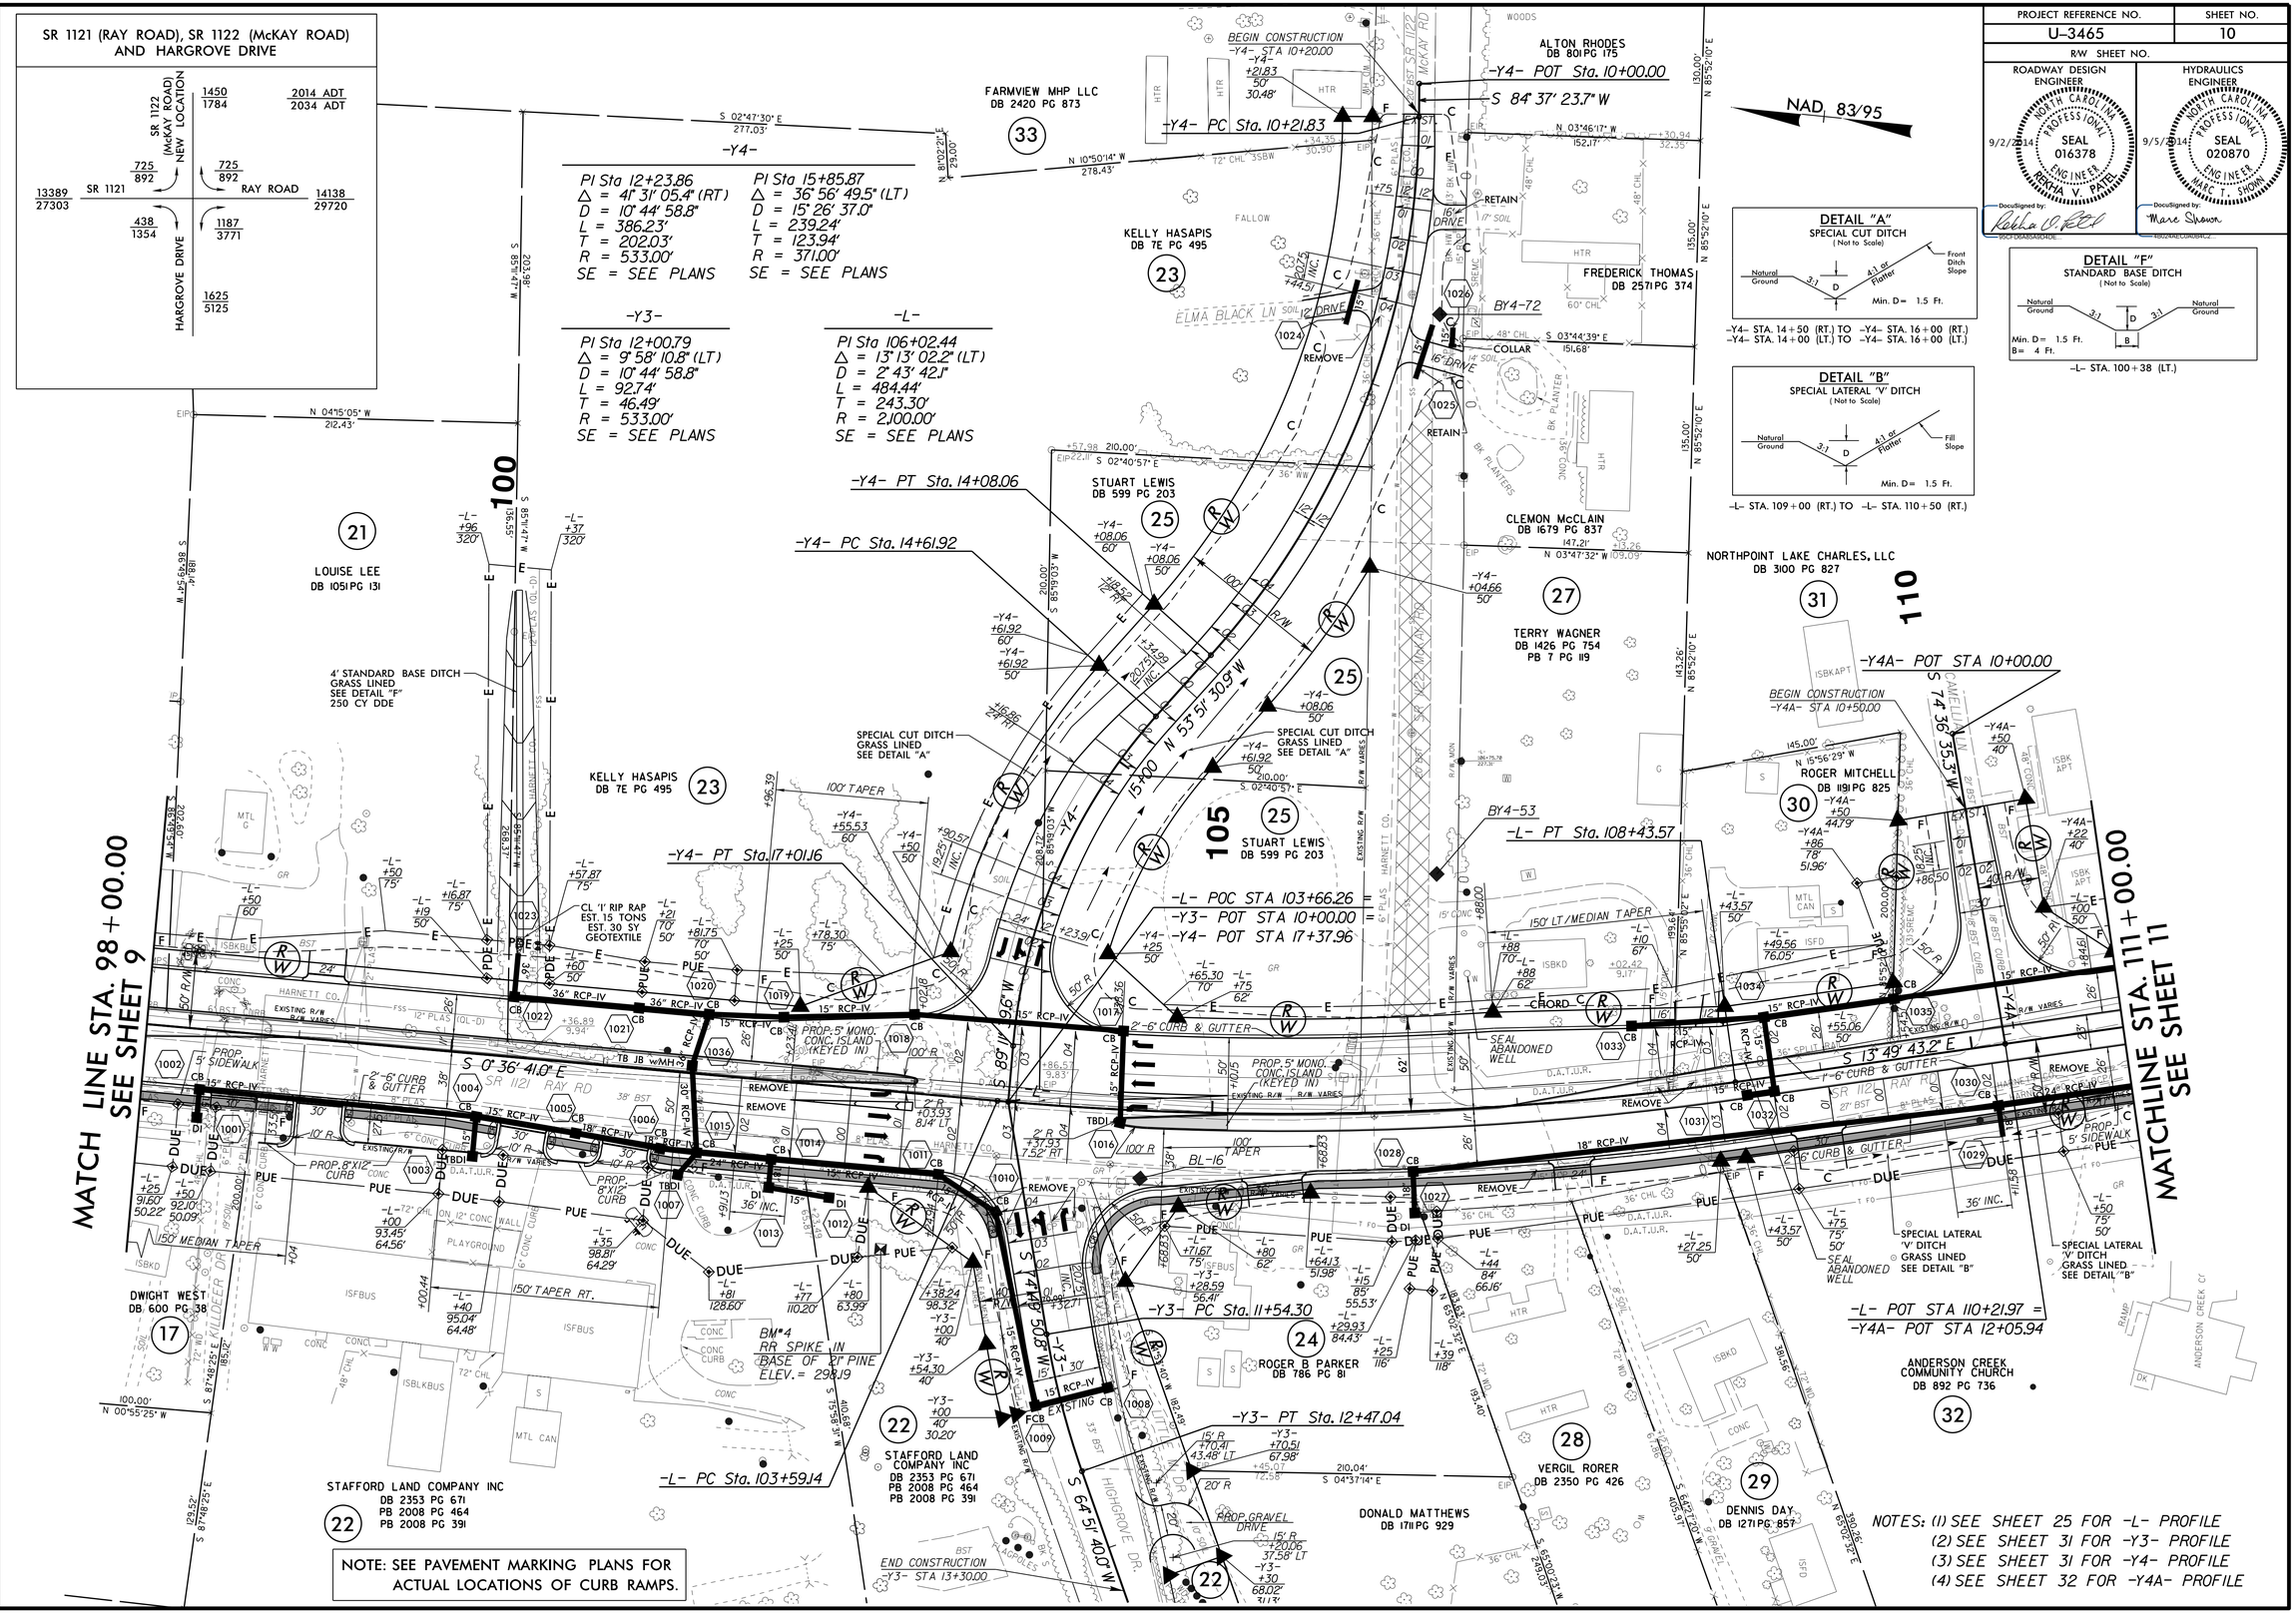

REVISIONS

28-AUG-2014 12:02
R:\Roadway\Proj\3465_rdy_psh10.dgn
$$USERNAME$$