PROJECT REFERENCE NO.	SHEET NO.
U-3465	24

ROADWAY DESIGN ENGINEER
NORTH CAROLINA PROFESSIONAL SEAL 016378 ENGINEER REKHA V. PATEL
9/2/2014
DocuSigned by: Rekha V. Patel

HYDRAULICS ENGINEER
NORTH CAROLINA PROFESSIONAL SEAL 020870 ENGINEER MARC T. SHAWN
9/5/2014
DocuSigned by: Marc Shawn

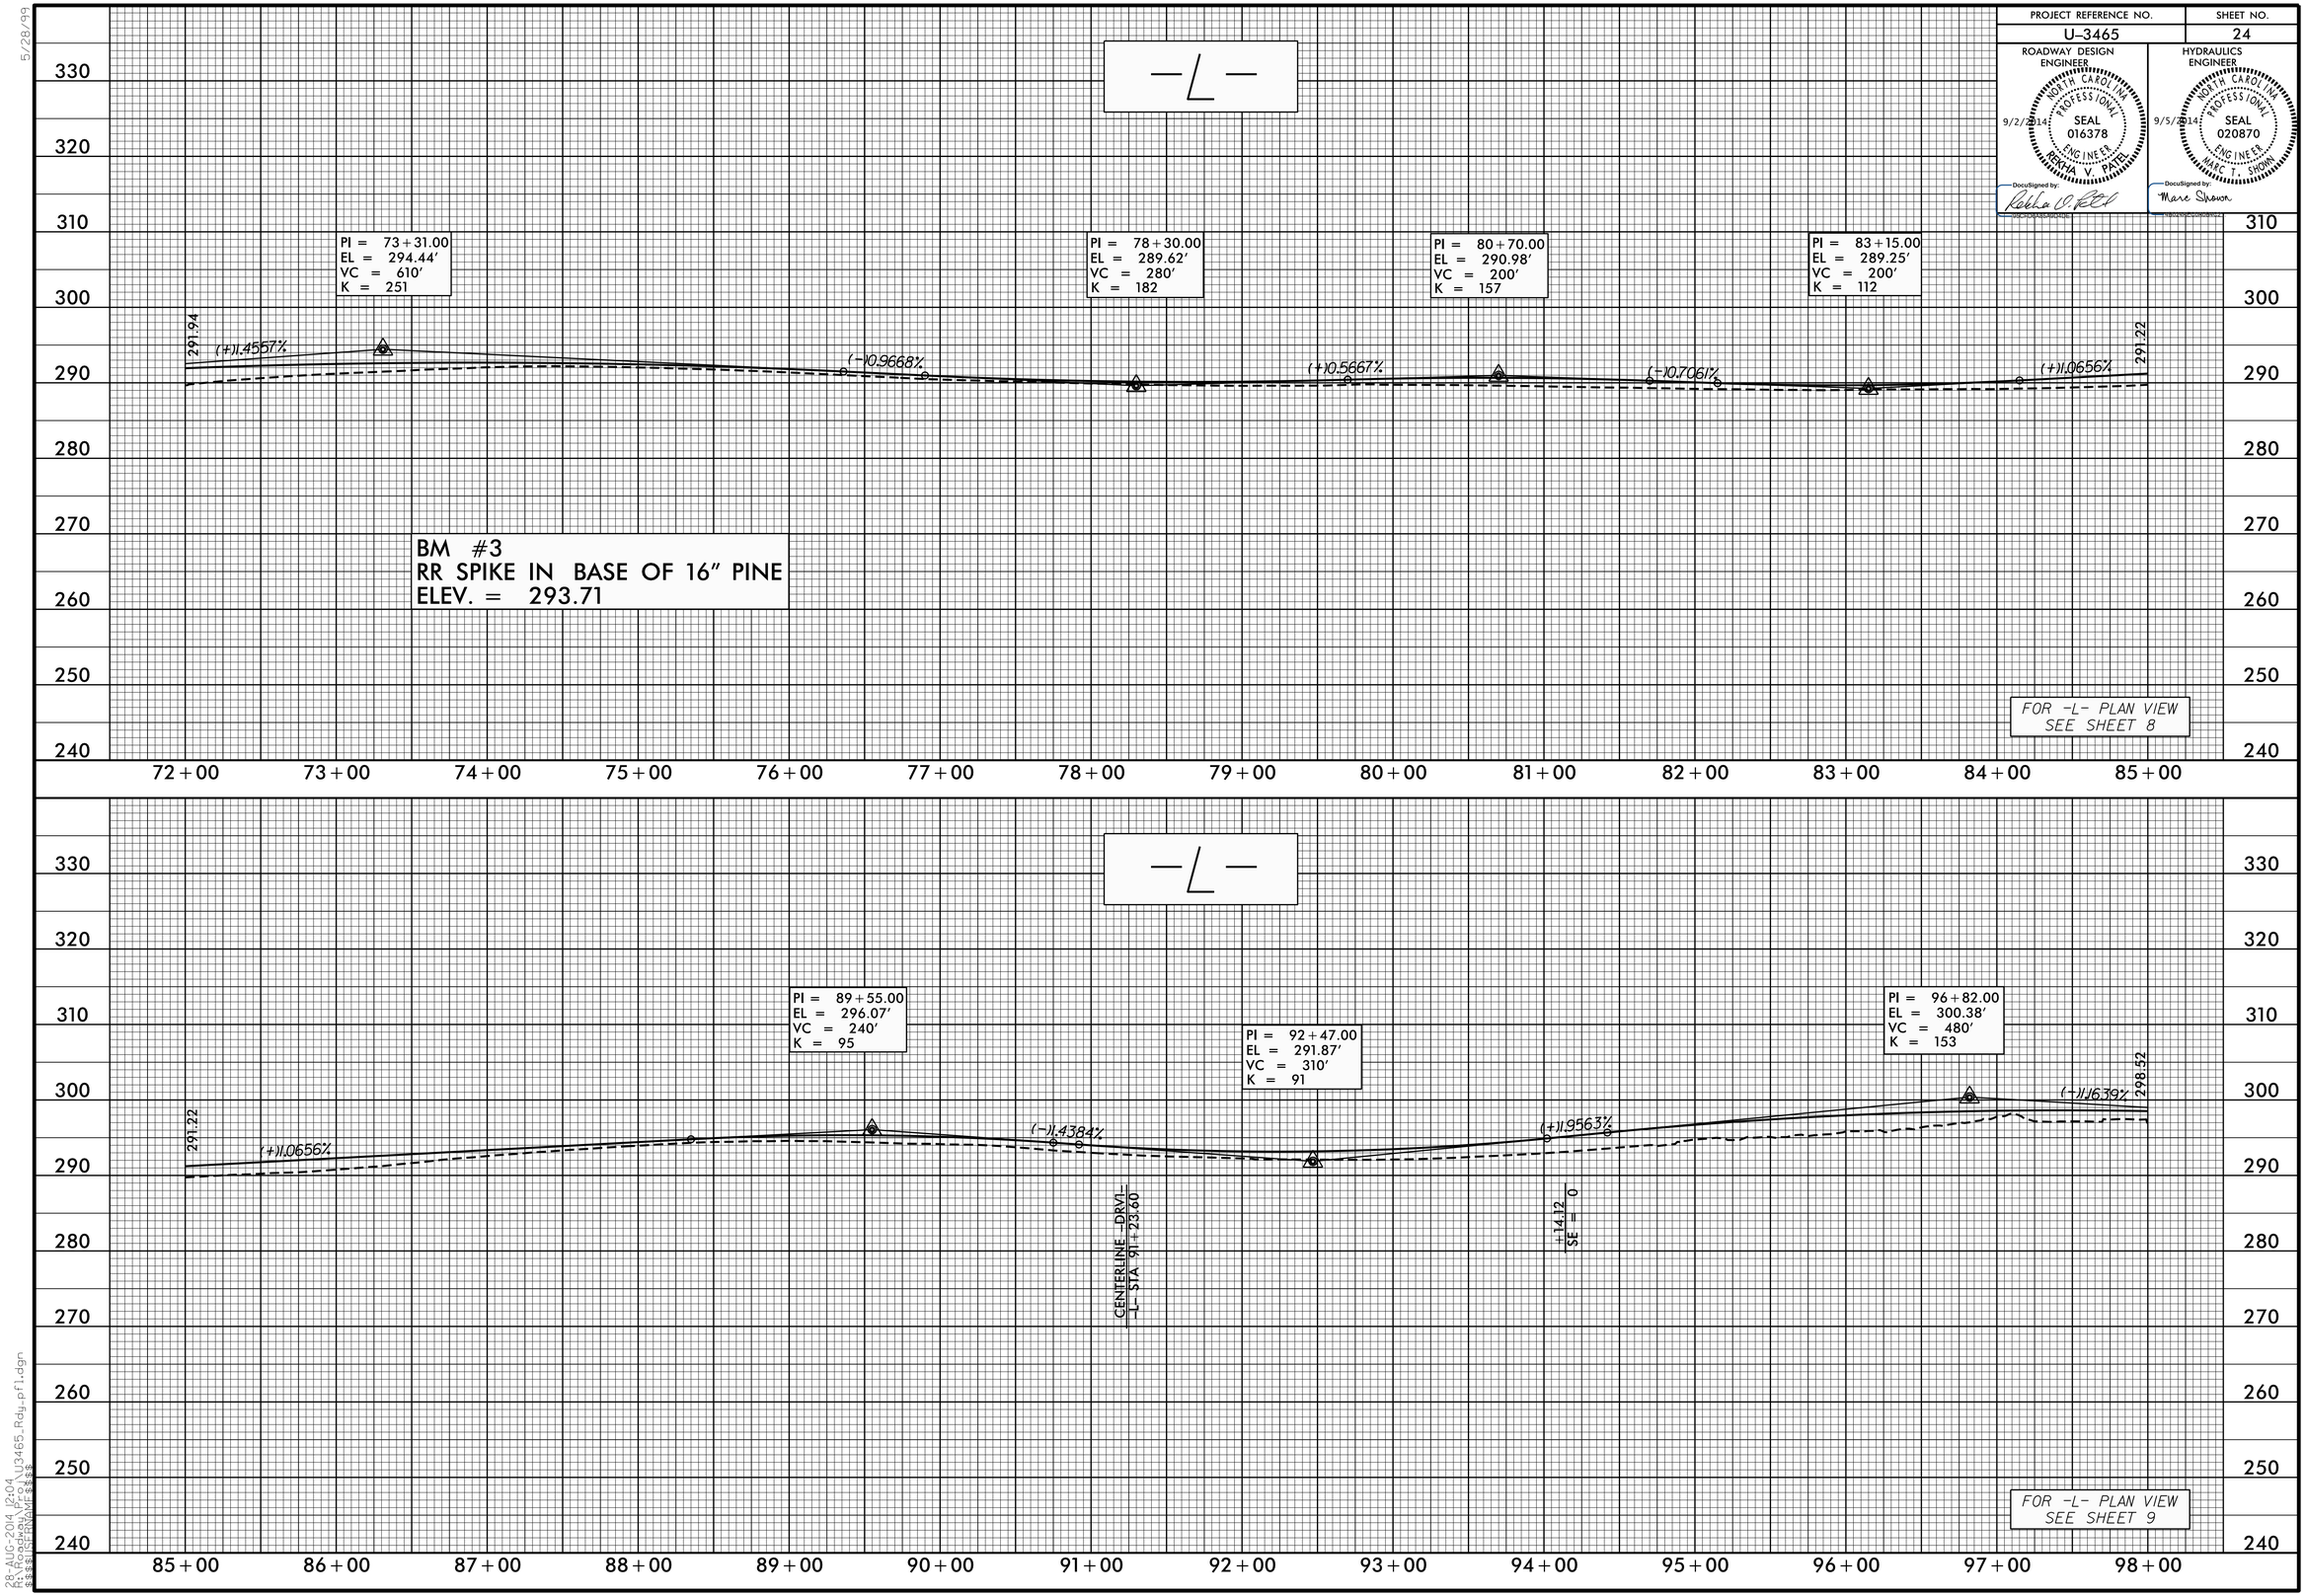

5/28/99

28-AUG-2014 12:04
R:\Roadway\Proj\U3465_Rdy_pf1.dgn
$$$$USERNAME$$$$