PROJECT REFERENCE NO.	SHEET NO.
U-3465	15
R/W SHEET NO.	

ROADWAY DESIGN ENGINEER
NORTH CAROLINA PROFESSIONAL SEAL 016378 ENGINEER REKHA V. PATEL
9/23/2014
DocuSigned by: Rekha V. Patel
B3DFD0A8A8A84DE...

HYDRAULICS ENGINEER
NORTH CAROLINA PROFESSIONAL SEAL 020870 ENGINEER MARC T. SHOWN
9/25/2014
DocuSigned by: Marc Shown
42924AE0A4924C2...

REVISIONS

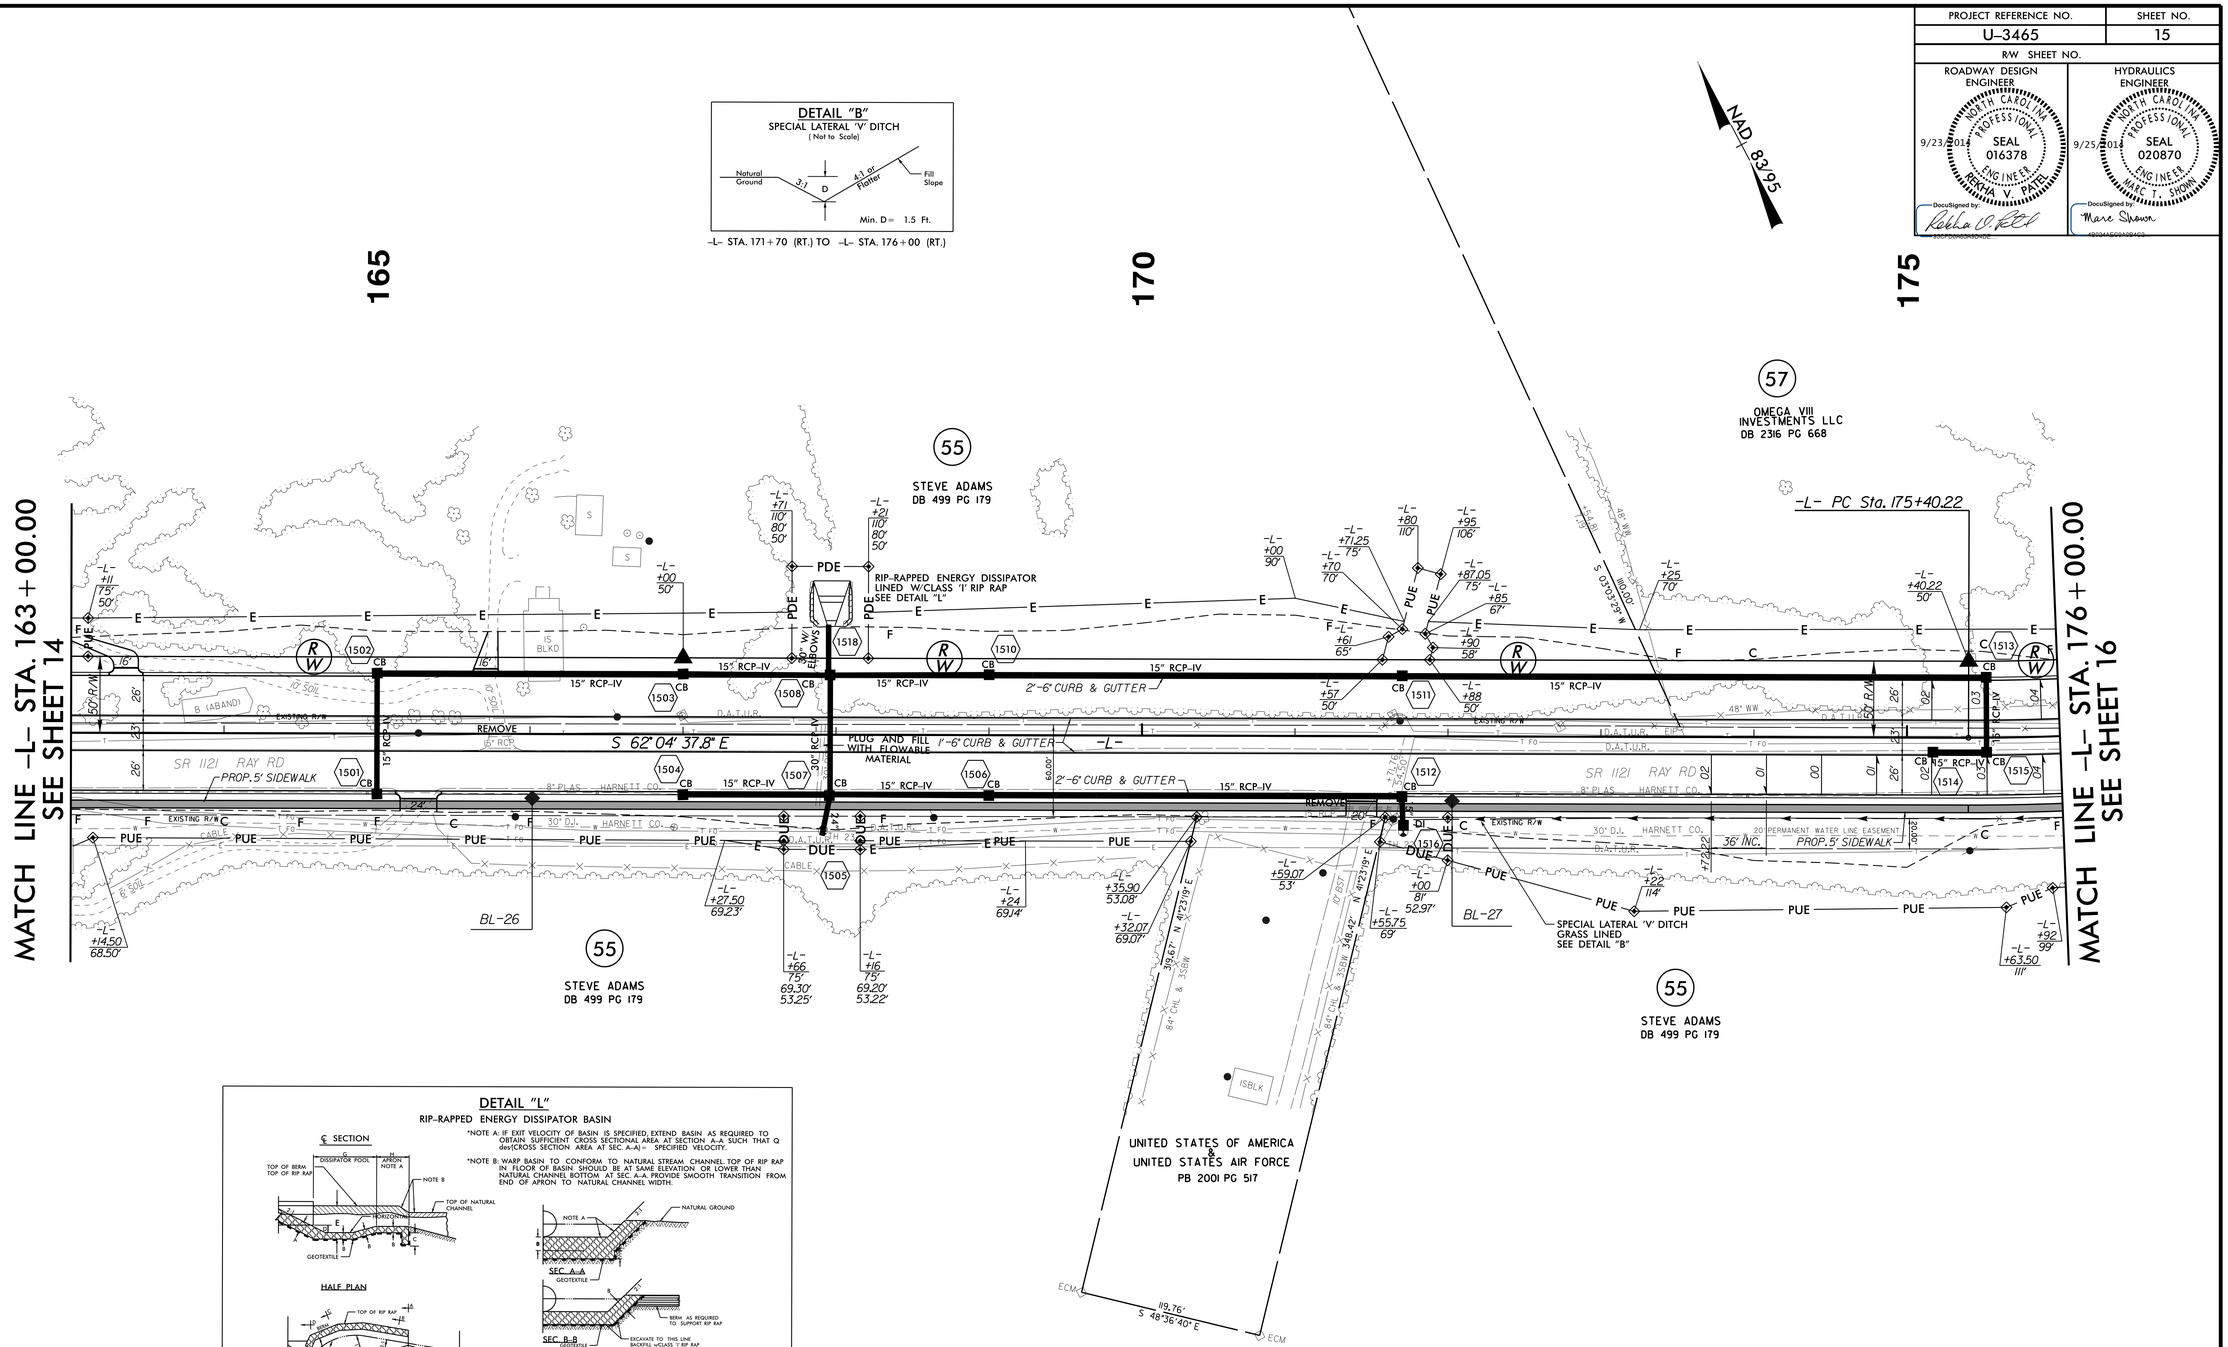

NOTE: SEE SHEET 27 FOR -L- PROFILE

22-SEP-2014 08:35
s:\hydraulics\roadway\u3465_rdy_psh15.dgn
$$USERNAME$$