PROJECT REFERENCE NO.	SHEET NO.
U-3465	13
R/W SHEET NO.	

ROADWAY DESIGN ENGINEER
NORTH CAROLINA PROFESSIONAL SEAL 016378 ENGINEER REKHA V. PATEL
9/2/2014
DocuSigned by: Rekha V. Patel
F9CF1D6A8A8D4DE...

HYDRAULICS ENGINEER
NORTH CAROLINA PROFESSIONAL SEAL 020870 ENGINEER MARC T. SHOWER
9/5/2014
DocuSigned by: Marc Shower
4B02A8EC0A8B4C2...

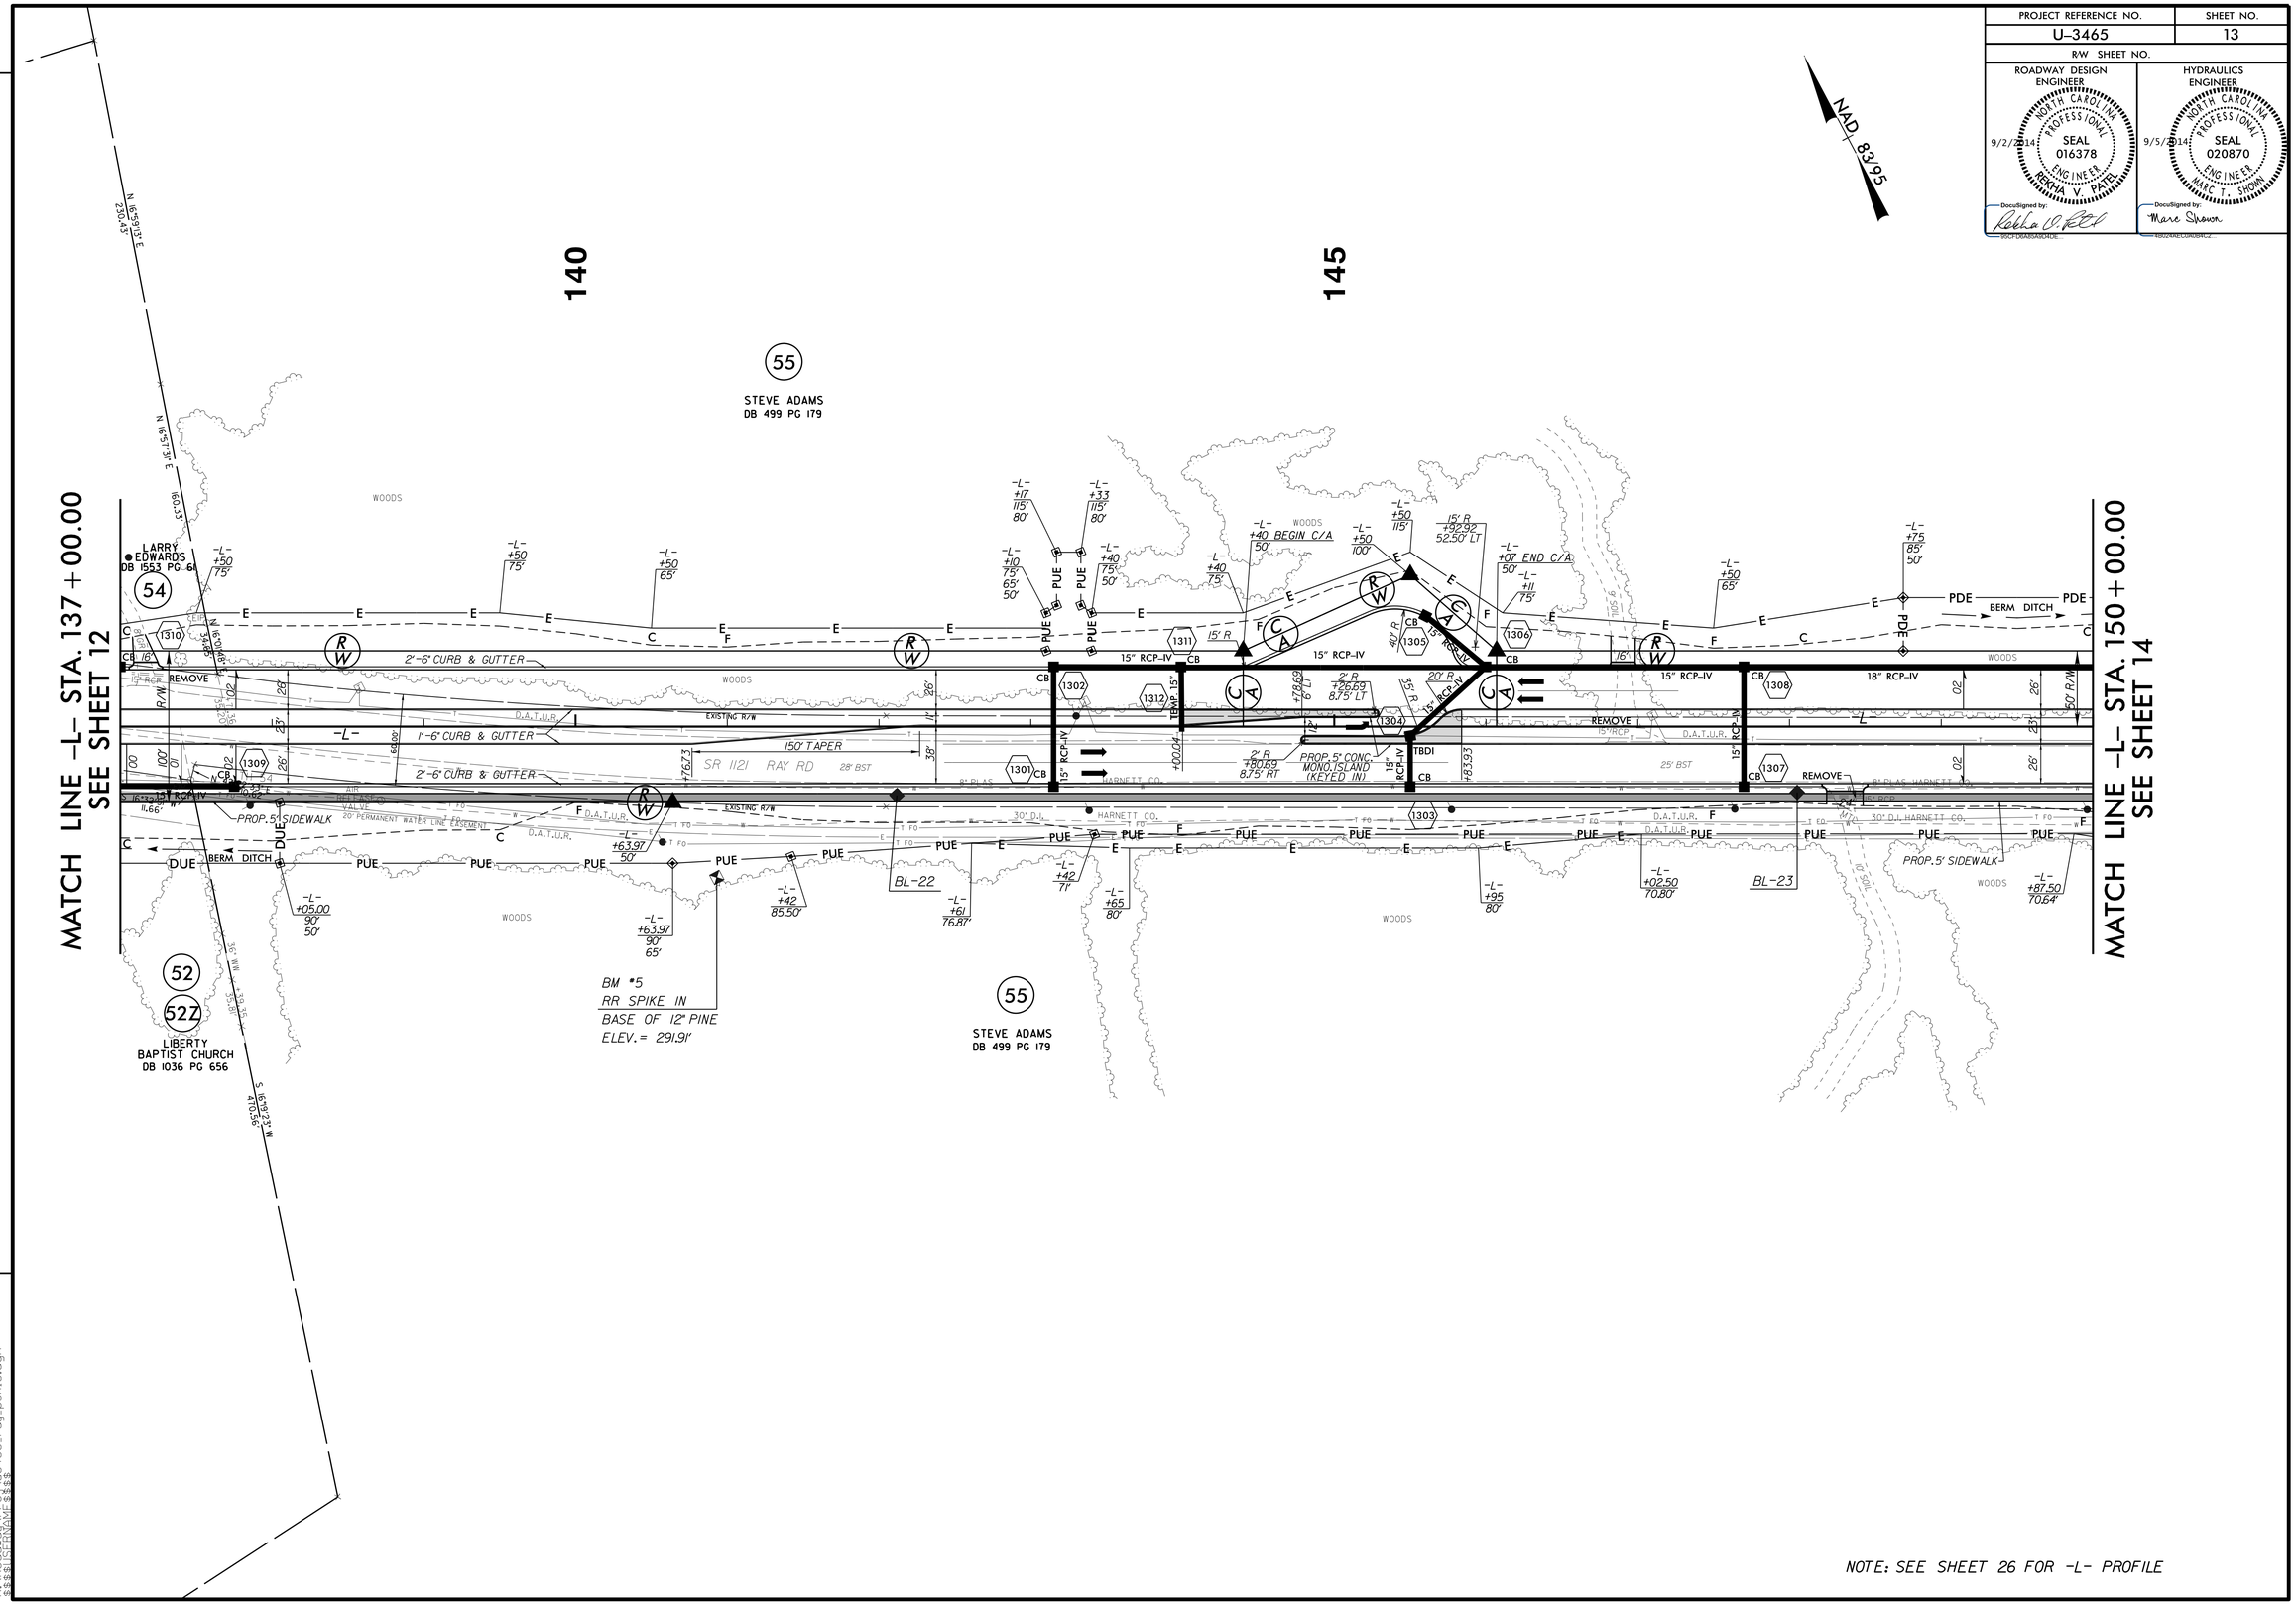

NOTE: SEE SHEET 26 FOR -L- PROFILE

REVISIONS

28-AUG-2014 12:03
R:\Roadway\Proj\3465_rdy_psh13.dgn
$$$$USERNAME$$$$