PROJECT REFERENCE NO.	SHEET NO.
U-3465	18
R/W SHEET NO.	

ROADWAY DESIGN ENGINEER
NORTH CAROLINA PROFESSIONAL SEAL 016378 ENGINEER RAKHA V. PATEL
9/2/2014
DocuSigned by: Rakha V. Patel
1BCCF1D6A8BA4D4DB...

HYDRAULICS ENGINEER
NORTH CAROLINA PROFESSIONAL SEAL 020870 ENGINEER MARC T. SHAWN
9/5/2014
DocuSigned by: Marc Shawn
1B02A8EC0A8B4C2...

REVISIONS

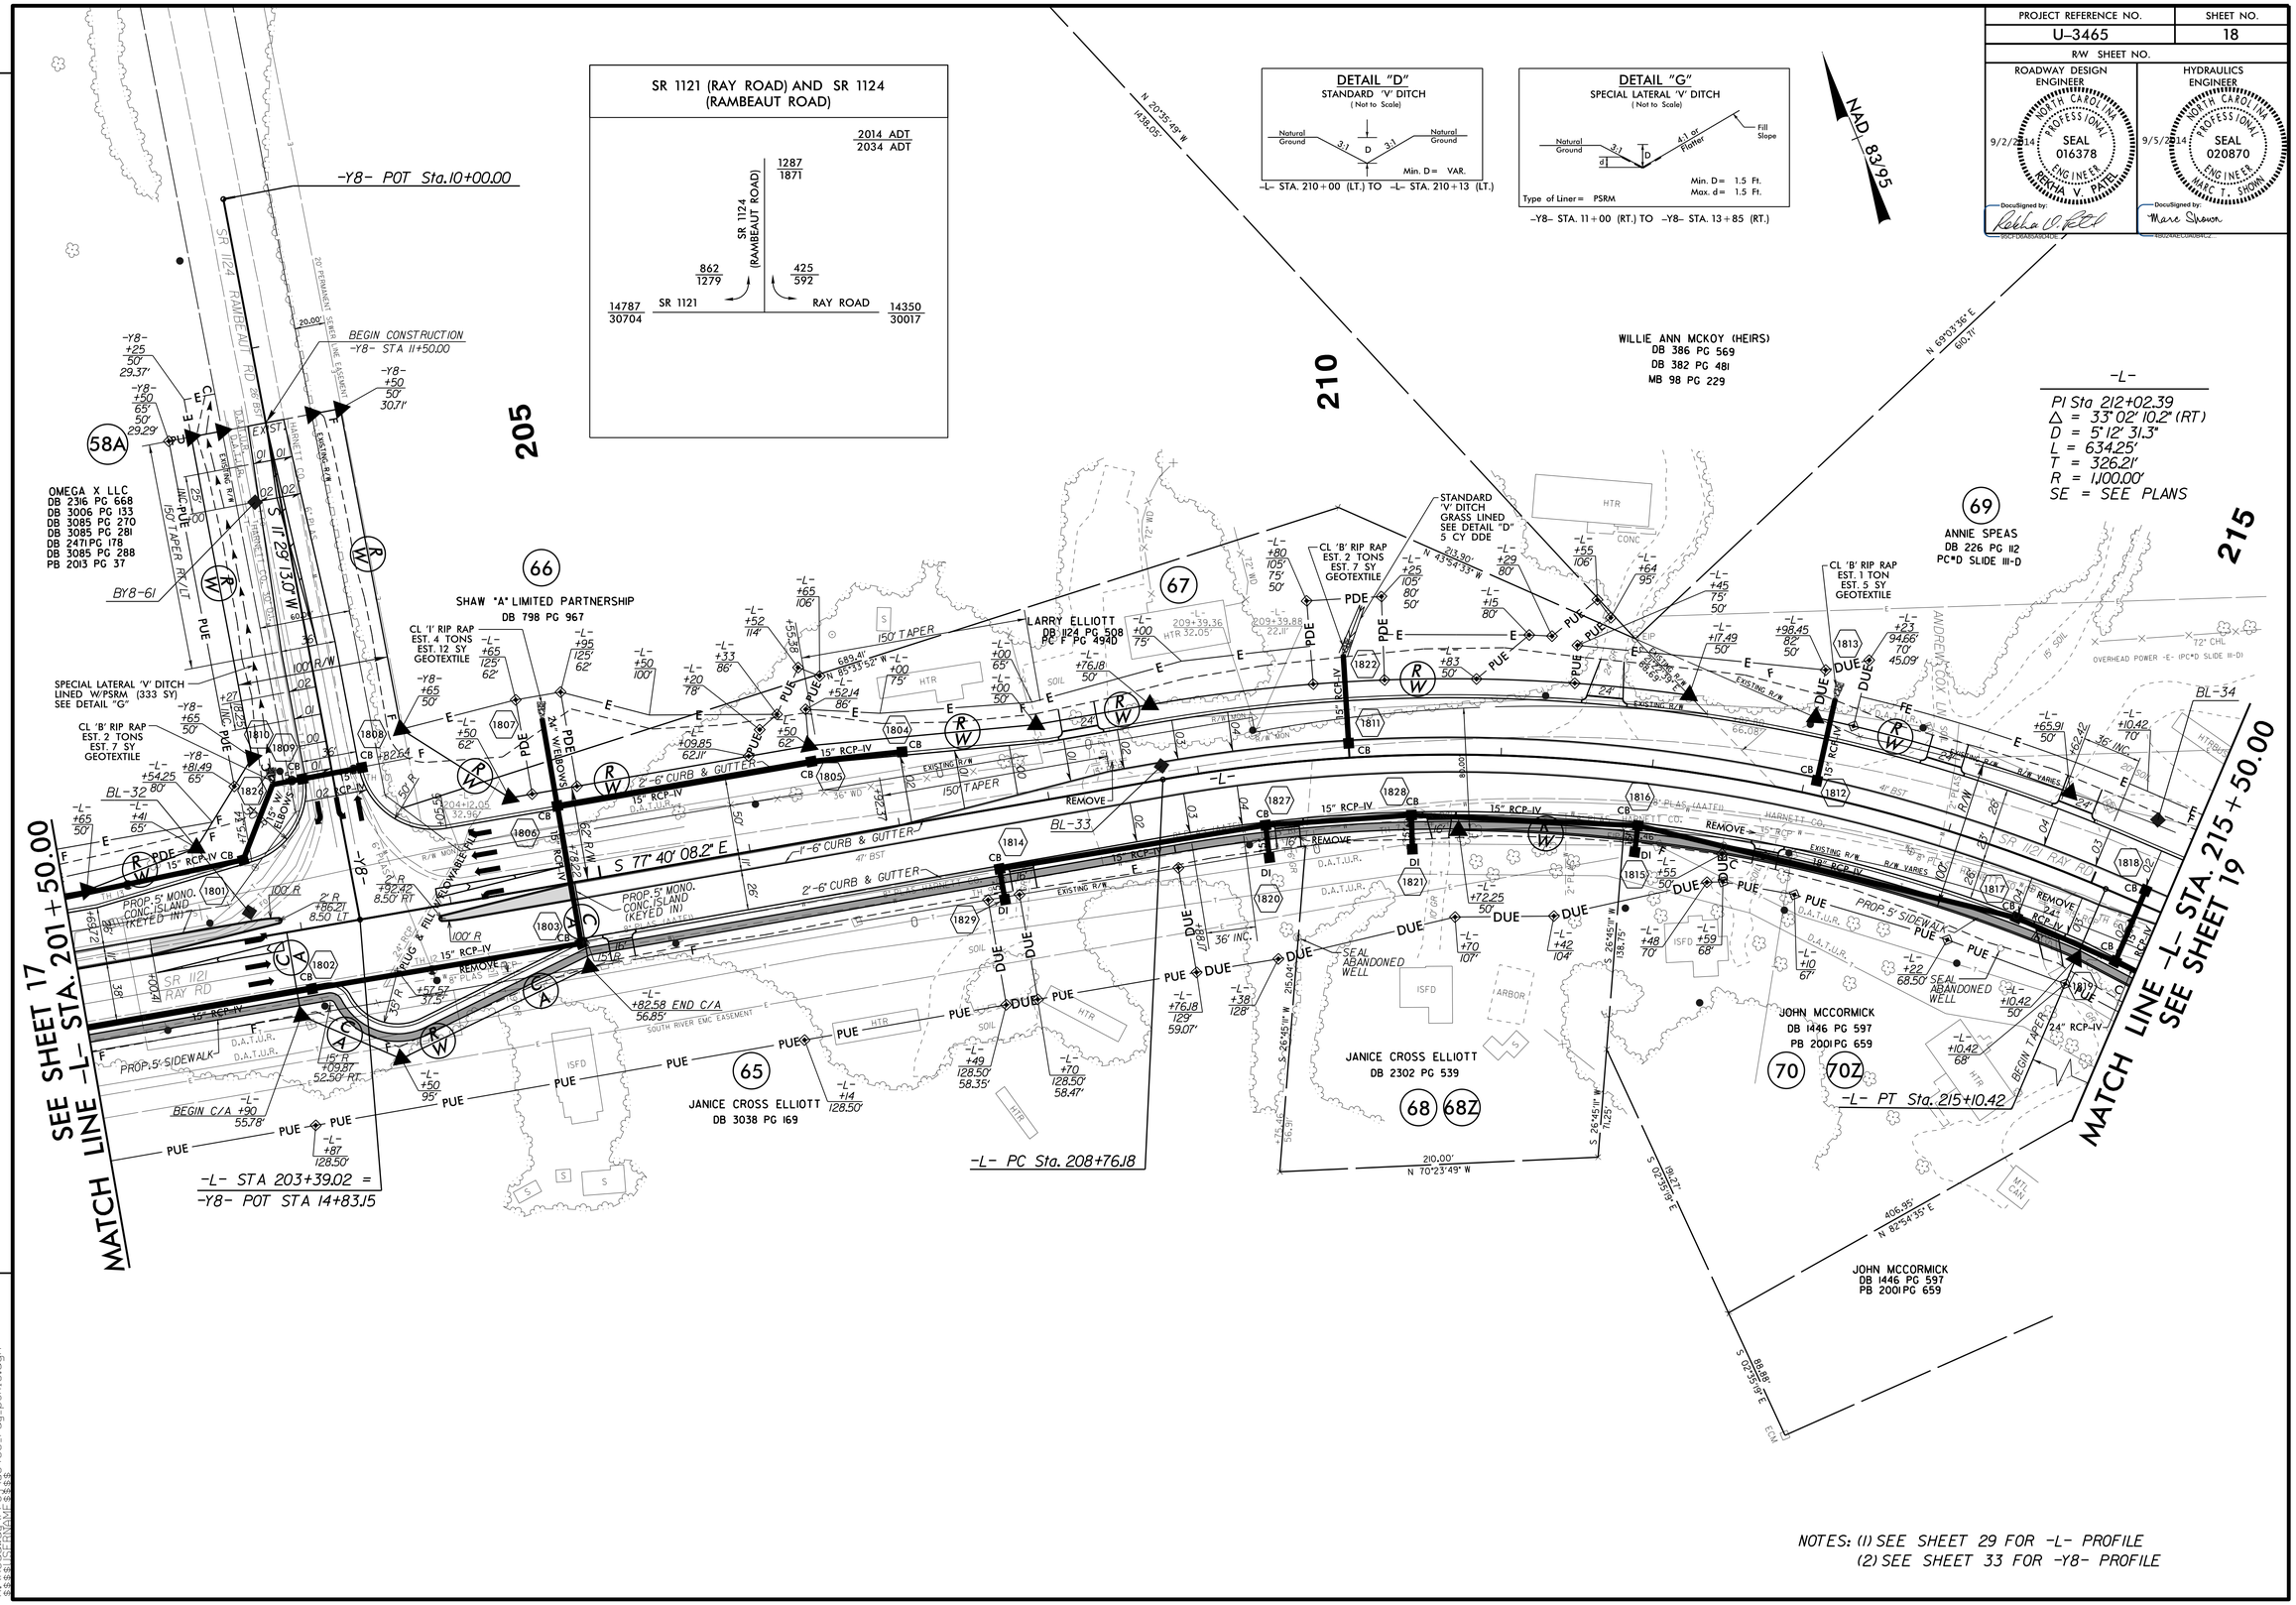

NOTES: (1) SEE SHEET 29 FOR -L- PROFILE
(2) SEE SHEET 33 FOR -Y8- PROFILE

28-AUG-2014 12:03
R:\Roadway\Proj\U3465_rdy_psh18.dgn
$$$$USERNAME$$$$