PROJECT REFERENCE NO.	SHEET NO.
U-3465	2B-5

ROADWAY DESIGN ENGINEER

NORTH CAROLINA PROFESSIONAL SEAL 016378 ENGINEER REKHA V. PATEL

9/2/2014

DocuSigned by:

INTERSECTION DETAIL AT MIDDLE SCHOOL/ELEMENTARY SCHOOL

GRAPHIC SCALES

30′ 15′ 0 30′ 60′

PLANS

NAD 83/95

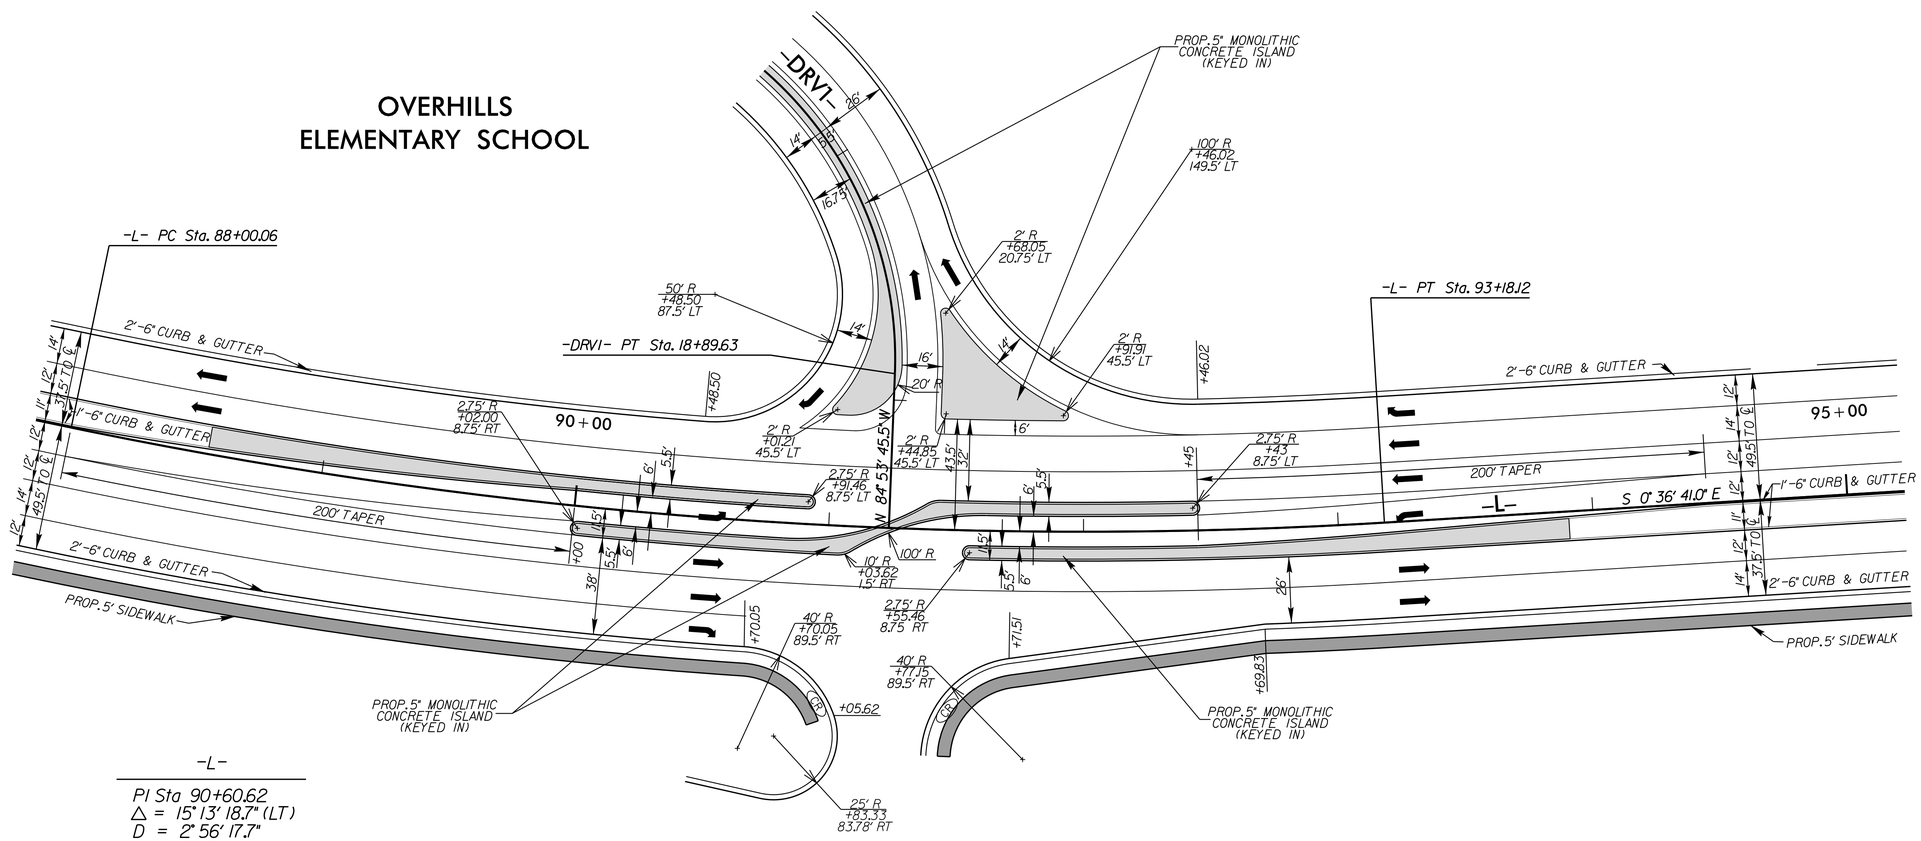

NOTE: SEE PAVEMENT MARKING PLANS FOR ACTUAL LOCATIONS OF CURB RAMPS.

FOR -L- ALIGNMENT, SEE SHEET 9

5/14/99

28-AUG-2014 12:00
R:\Roadway\Proj\U3465_Rdy_typ_2B-5.dgn
$$$$USERNAME$$$$