PROJECT REFERENCE NO.	SHEET NO.
U-3465	14
R/W SHEET NO.	

ROADWAY DESIGN ENGINEER
NORTH CAROLINA PROFESSIONAL SEAL 016378 ENGINEER REKHA V. PATEL
9/2/2014
DocuSigned by: Rekha V. Patel
1BCFD6A8A8D4DE...

HYDRAULICS ENGINEER
NORTH CAROLINA PROFESSIONAL SEAL 020870 ENGINEER MARC T. SHOWER
9/5/2014
DocuSigned by: Marc Shower
1B02A8EC0A5B4C2...

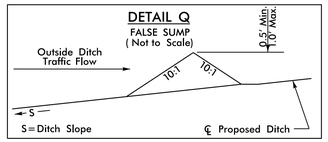

-L- STA. 152 + 70 LT.
-L- STA. 157 + 65 LT.

NAD 83/95

150 155 160

55
STEVE ADAMS
DB 499 PG 179

MATCH LINE -L- STA. 150 + 00.00
SEE SHEET 13

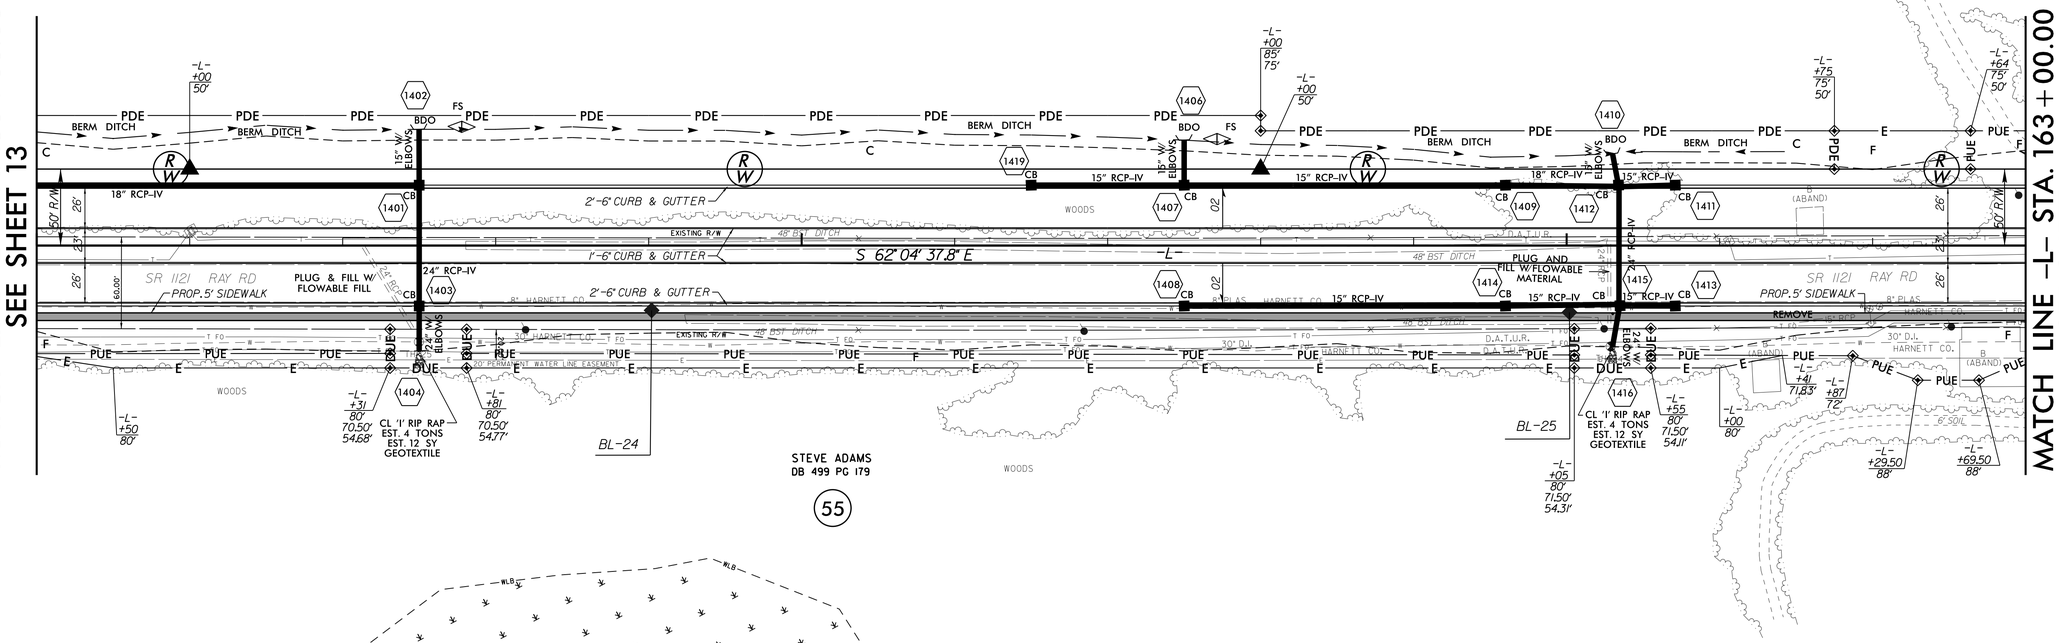

MATCH LINE -L- STA. 163 + 00.00
SEE SHEET 15

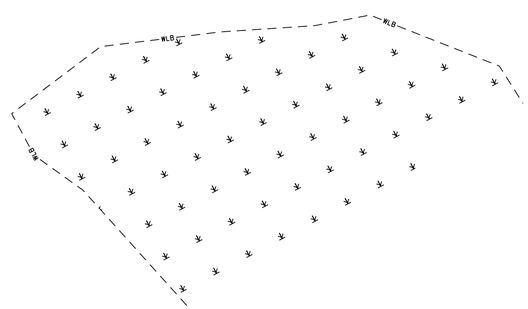

NOTE: SEE SHEET 27 FOR -L- PROFILE

REVISIONS

28-AUG-2014 12:03
R:\Roadway\Proj\u3465_rdy_psh14.dgn
$$$$USERNAME$$$$